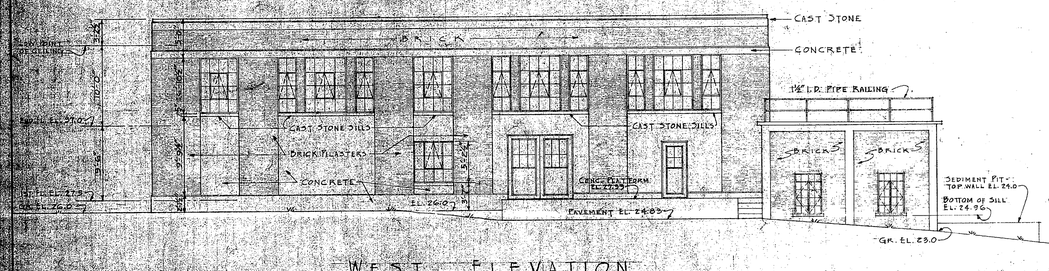

WEST ELEVATION

SCALE: 1/8"=1'-0"

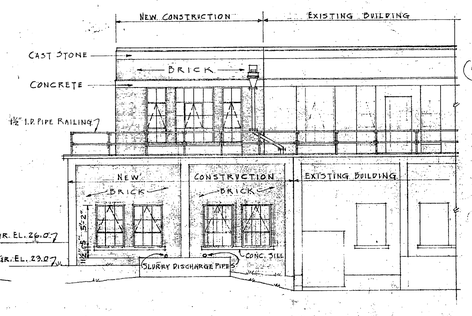

SOUTH ELEVATION

SCALE: 1/8"=1'-0"

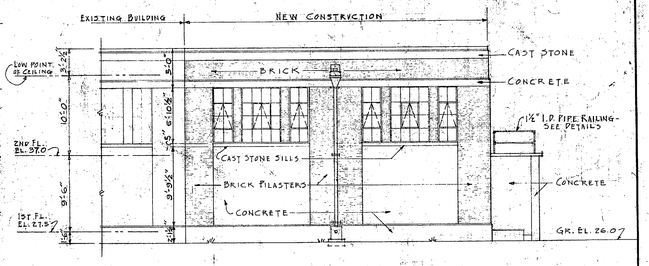

NORTH ELEVATION

SCALE: 1/8"=1'-0"

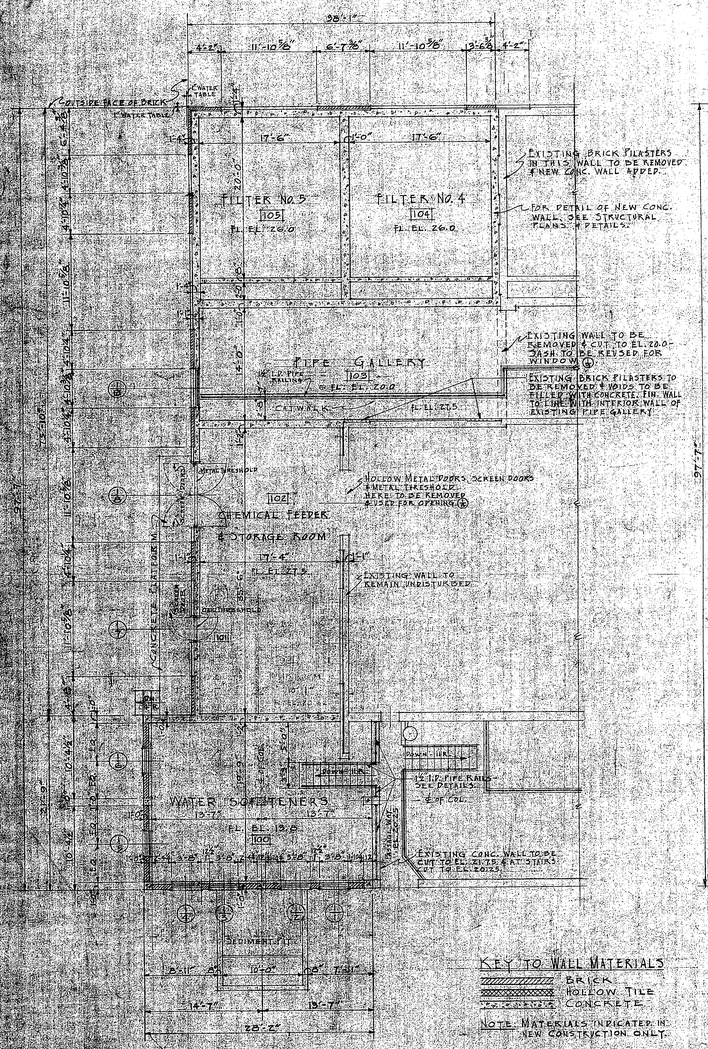

FIRST FLOOR PLAN

SCALE: 1/8"=1'-0"

KEY TO WALL MATERIALS

BRICK

HOLLOW TILE

CONCRETE

NOTE: MATERIALS INDICATED IN NEW CONSTRUCTION ONLY.

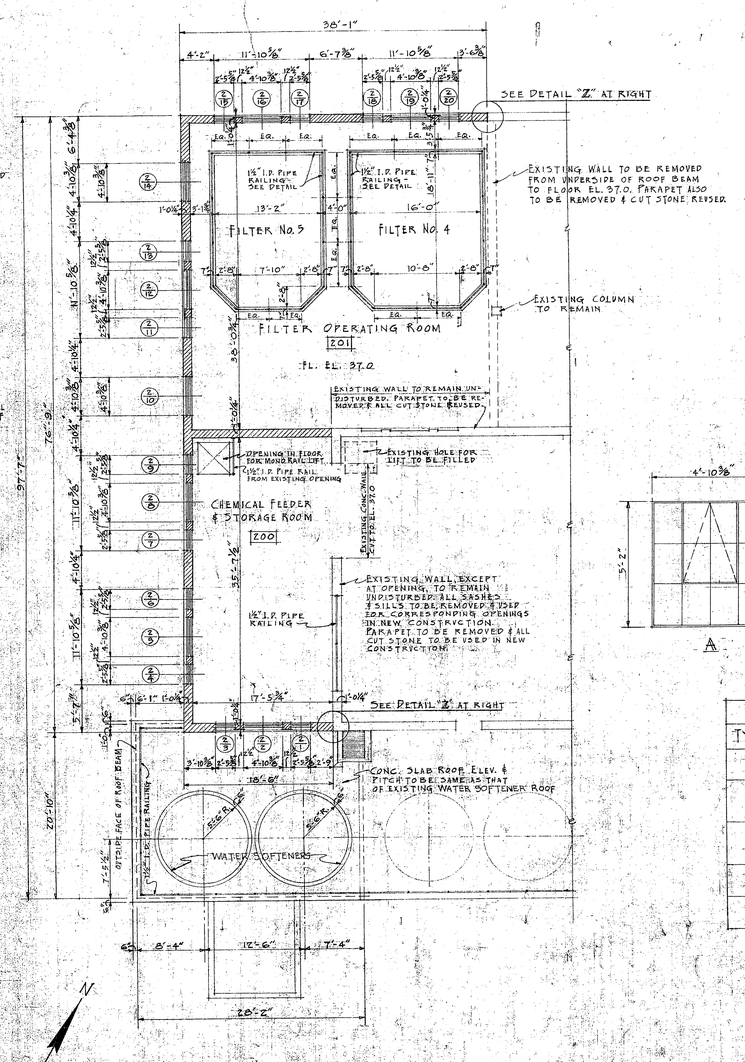

SECOND FLOOR PLAN

SCALE: 1/8"=1'-0"

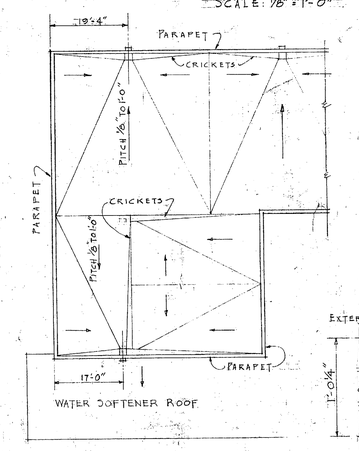

ROOF PLAN

SCALE: 1/8"=1'-0"

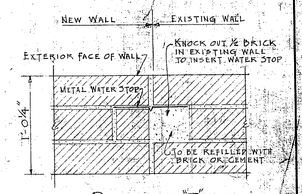

DETAIL "Z"

SCALE: 1½"=1'-0"

NOTE: WATER STOP INSERTED IN BRICK WALL ON 2ND FLOOR ONLY.

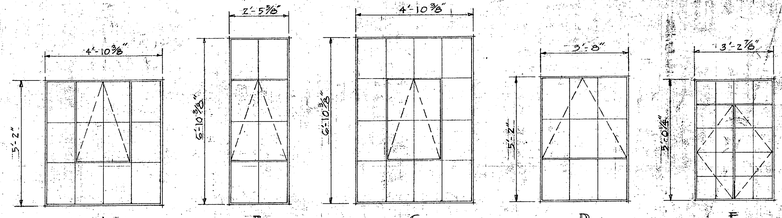

WINDOW TYPES

SCALE: ⅜"=1'-0"

NOTE: DIMENSIONS FOR THIS WINDOW TO BE CHECKED ON JOB.

WINDOW SCHEDULE

TYPE	WINDOW NUMBERS	WINDOW DIMENSIONS WIDTH	WINDOW DIMENSIONS HEIGHT	REMARKS
A	⑤	4'-10⅜"	5'-2"	OLD WINDOW FROM CORRESPONDING WALL IN EXISTING PIPE GALLERY
B	① ② ③ ④ ⑤ ⑥ ⑦ ⑧ ⑨ ⑩ ⑪ ⑫ ⑬ ⑭ ⑮ ⑯ ⑰ ⑱ ⑲ ⑳	2'-5⅜"	6'-10⅜"	WINDOWS ① ② ③ ④ ⑤ ⑥ ARE NEW. OTHERS ARE OLD WINDOWS FROM CORRESPONDING OPENINGS IN EXISTING BLDG.
C	⑦ ⑧ ⑨ ⑩ ⑪ ⑫ ⑬ ⑭ ⑮ ⑯	4'-10⅜"	6'-10⅜"	WINDOWS ⑦ ⑧ ⑨ ⑩ ⑪ ⑫ ARE NEW. OTHERS ARE OLD WINDOWS FROM CORRESPONDING OPENINGS IN EXISTING BLDG.
D	Ⓐ Ⓑ Ⓒ Ⓓ	3'-0"	5'-2"	NEW WINDOWS
E	Ⓔ Ⓕ	2'-2⅜"	5'-0¼"	OLD WINDOWS FROM CORRESPONDING WALL IN EXIST. WATER SOFTENER PIT

NOTE: ALL WINDOW SASHES ARE STEEL OF THE PROJECTED COMMERCIAL TYPE EXCEPT Ⓔ & Ⓕ WHICH ARE STEEL CASEMENTS OF TYPE E SHOWN ABOVE.

FORMER SASH FOR WINDOW CORRESPONDING TO Ⓕ TO BE USED FOR WINDOW Ⓔ OR FOR ANY OTHER WINDOW OF SIMILAR SIZE.

CONTRACT NOy-11255

A1	5-14-45	Room #32 eliminated & Rooms #101 & #102 combined. Stairs to Room #100 removed.	W.M.R.
REVISION	DATE	BRIEF	IC IN CHARGE BY

DRAWN BY	E.T.W.
TRACED BY	E.T.W.
CHECKED BY	M.F.W.
CHIEF DFMN	B.W.L.
IN CHARGE	
DATE	Sept 13, 1944
SCALE	AS NOTED
Y. & D. DRAWING NO.	304811
ARCHITECT-ENGINEERS SPECIFICATION NO.	558

CARR & J. E. GREINER CO. — ARCHITECT-ENGINEERS
DURHAM, N. C. BALTIMORE, MD.

CAMP LEJEUNE — NEW RIVER, N. C.
BUREAU OF YARDS AND DOCKS — U. S. NAVY

ADDITION TO WATER TREATMENT PLANT
DIVISION TRAINING AREA

ARCHITECTURAL PLANS AND ELEVATIONS

APPROVED 19 Feb 1945 — SHEET 2 OF 17

BY [signature] OFFICER IN CHARGE

PROJECT NO. P-117
ACCOUNTING C-441

PW DRG. NO. 305