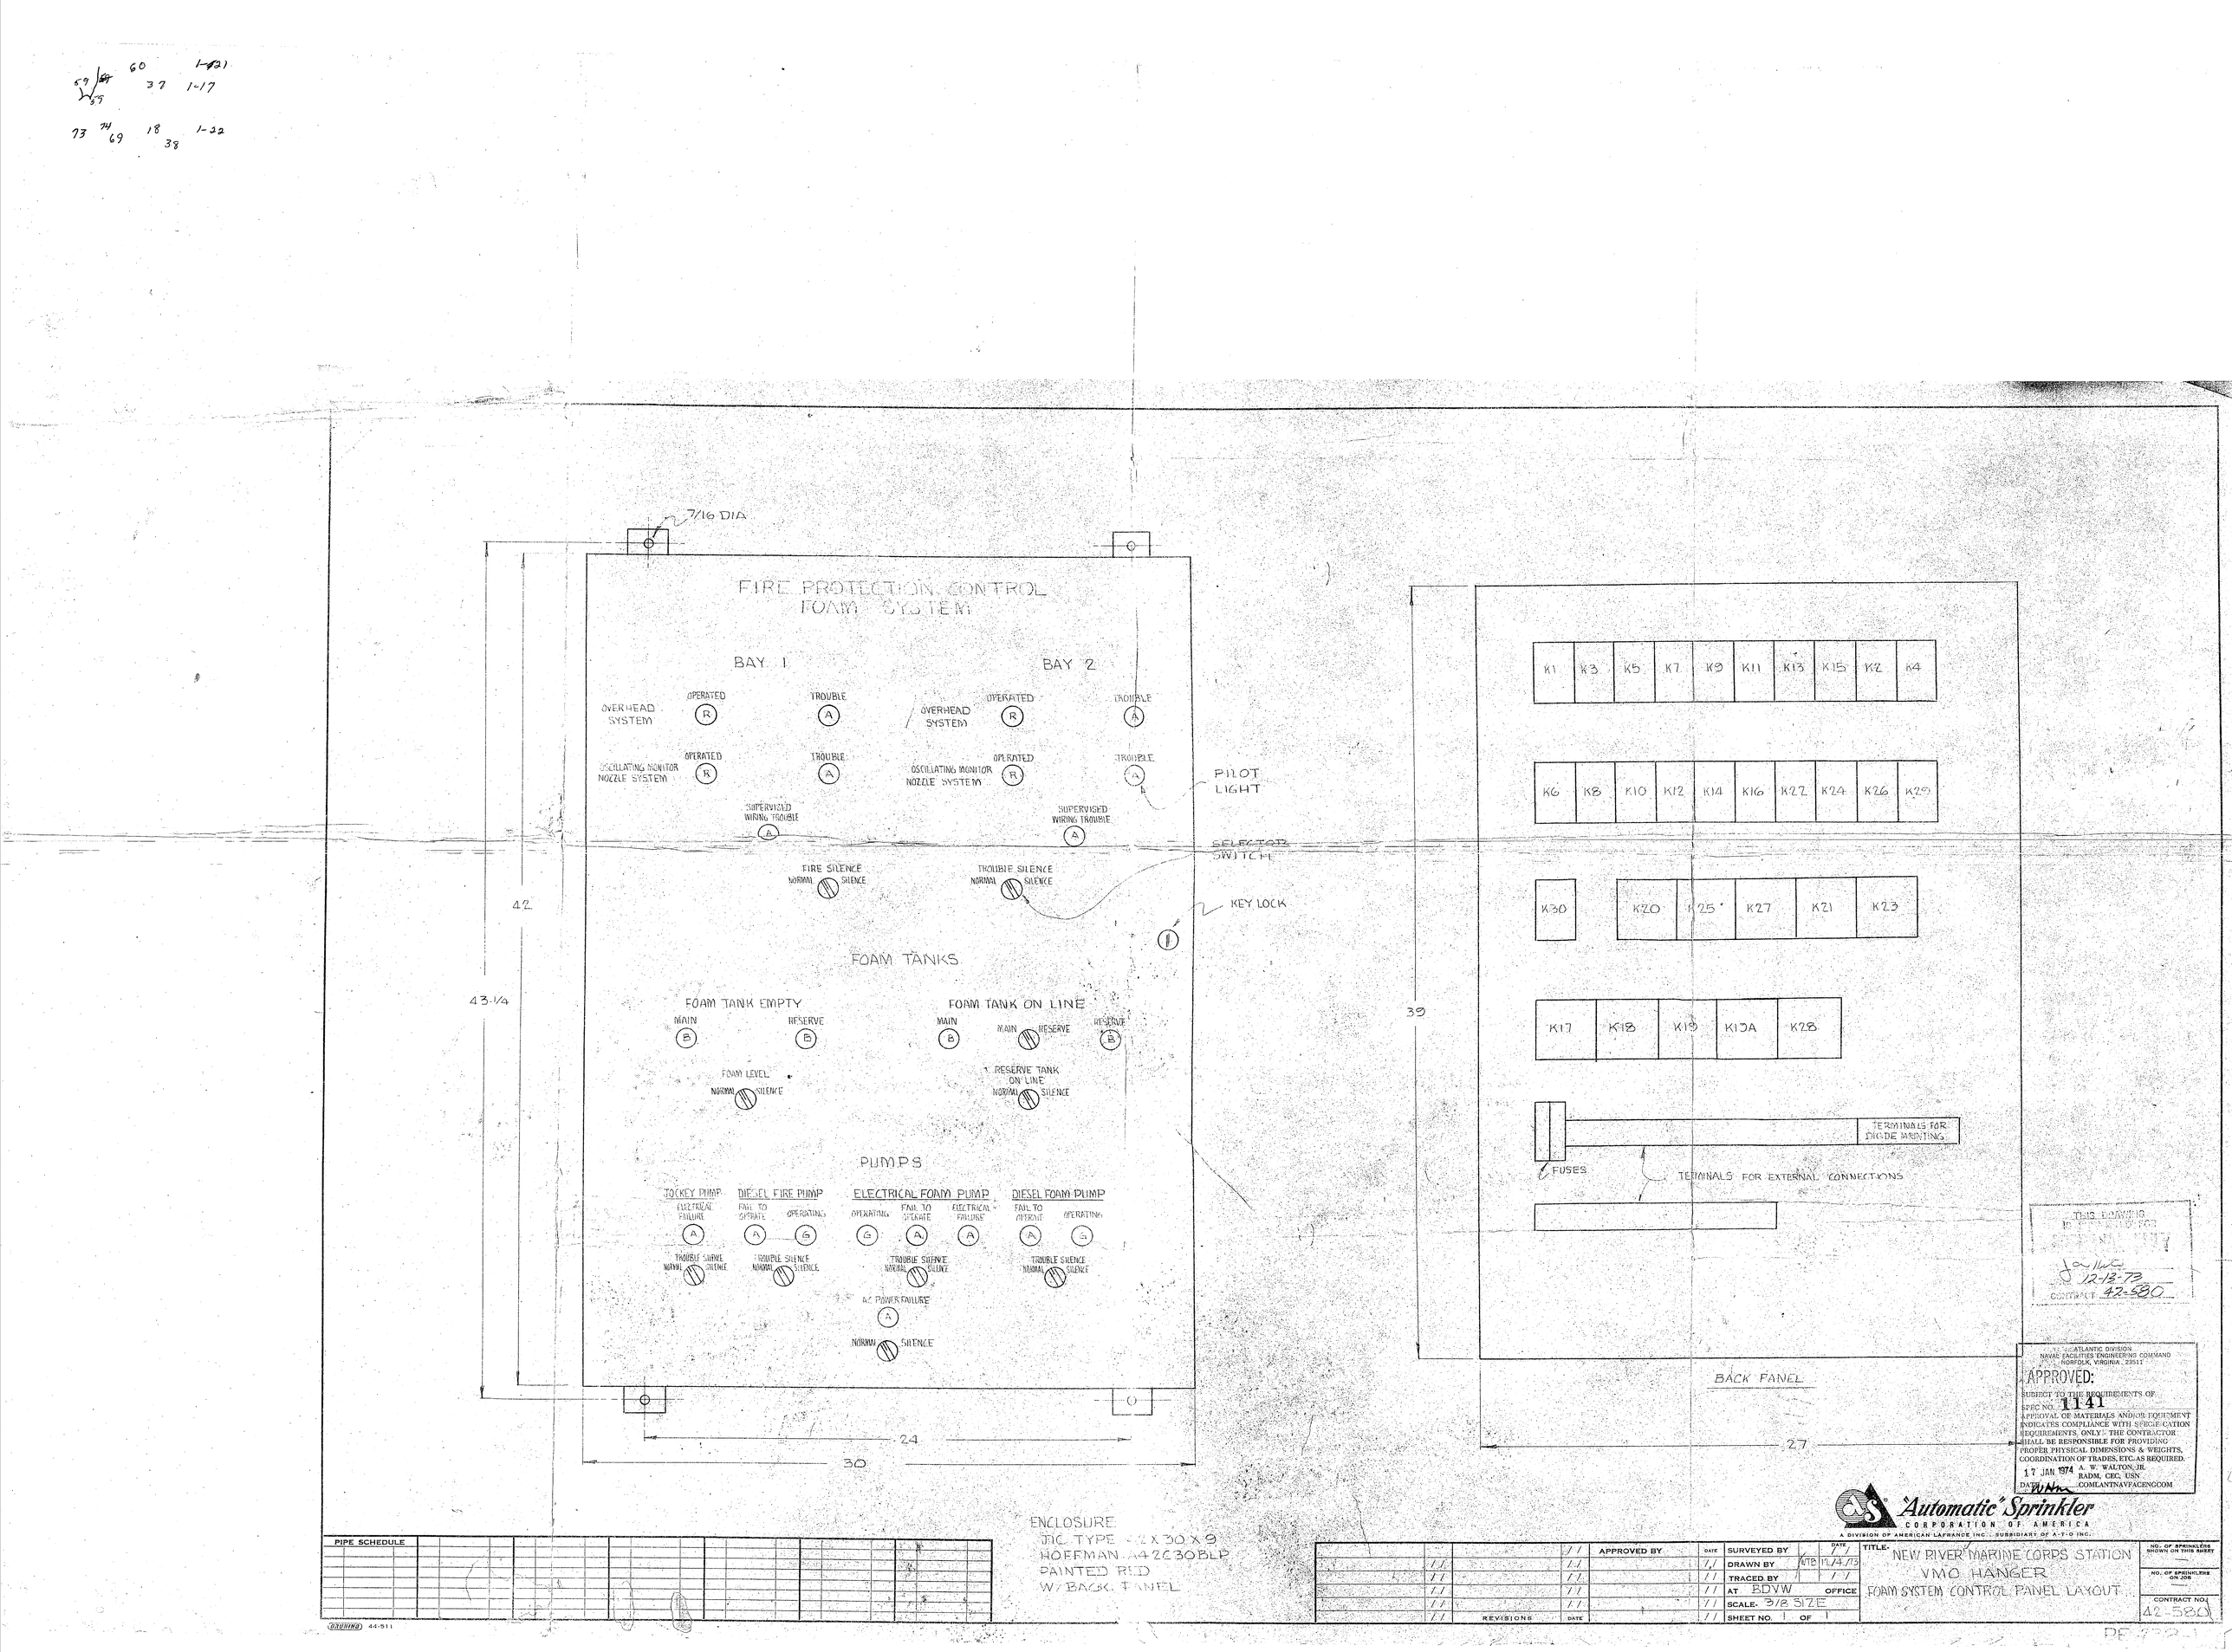

7/16 DIA
FIRE PROTECTION CONTROL
FOAM SYSTEM
BAY 1
BAY 2
OVERHEAD SYSTEM
OPERATED
TROUBLE
OSCILLATING MONITOR NOZZLE SYSTEM
SUPERVISED WIRING TROUBLE
PILOT LIGHT
SELECTOR SWITCH
FIRE SILENCE
TROUBLE SILENCE
NORMAL
SILENCE
KEY LOCK
FOAM TANKS
FOAM TANK EMPTY
FOAM TANK ON LINE
MAIN
RESERVE
FOAM LEVEL
RESERVE TANK ON LINE
PUMPS
JOCKEY PUMP
DIESEL FIRE PUMP
ELECTRICAL FOAM PUMP
DIESEL FOAM PUMP
ELECTRICAL FAILURE
FAIL TO OPERATE
OPERATING
AC POWER FAILURE
42
43 1/4
24
30
39
27
K1 K3 K5 K7 K9 K11 K13 K15 K2 K4
K6 K8 K10 K12 K14 K16 K22 K24 K26 K29
K30 K20 K25 K27 K21 K23
K17 K18 K19 K19A K28
TERMINALS FOR DIODE MOUNTING
FUSES
TERMINALS FOR EXTERNAL CONNECTIONS
BACK PANEL
THIS DRAWING IS SUBMITTED FOR
12-13-73
CONTRACT 42-580
ATLANTIC DIVISION
NAVAL FACILITIES ENGINEERING COMMAND
NORFOLK, VIRGINIA 23511
APPROVED:
SUBJECT TO THE REQUIREMENTS OF
SPEC NO. 1141
APPROVAL OF MATERIALS AND/OR EQUIPMENT INDICATES COMPLIANCE WITH SPECIFICATION REQUIREMENTS, ONLY. THE CONTRACTOR SHALL BE RESPONSIBLE FOR PROVIDING PROPER PHYSICAL DIMENSIONS & WEIGHTS, COORDINATION OF TRADES, ETC. AS REQUIRED.
17 JAN 1974
A. W. WALTON, JR.
RADM, CEC, USN
COMLANTNAVFACENGCOM
"Automatic" Sprinkler
CORPORATION OF AMERICA
A DIVISION OF AMERICAN LAFRANCE INC. SUBSIDIARY OF A-T-O INC.
PIPE SCHEDULE
ENCLOSURE
JIC TYPE 42X30X9
HOFFMAN A42C30BLP
PAINTED RED
W/BACK PANEL
REVISIONS
APPROVED BY
DATE
SURVEYED BY
DRAWN BY
TRACED BY
AT BDVW OFFICE
SCALE- 3/8 SIZE
SHEET NO. 1 OF 1
TITLE- NEW RIVER MARINE CORPS STATION
VMO HANGER
FOAM SYSTEM CONTROL PANEL LAYOUT
NO. OF SPRINKLERS SHOWN ON THIS SHEET
NO. OF SPRINKLERS ON JOB
CONTRACT NO. 42-580

ALLEN M. CAMPBELL CO.
RECEIVED
DEC 20 1973 PM