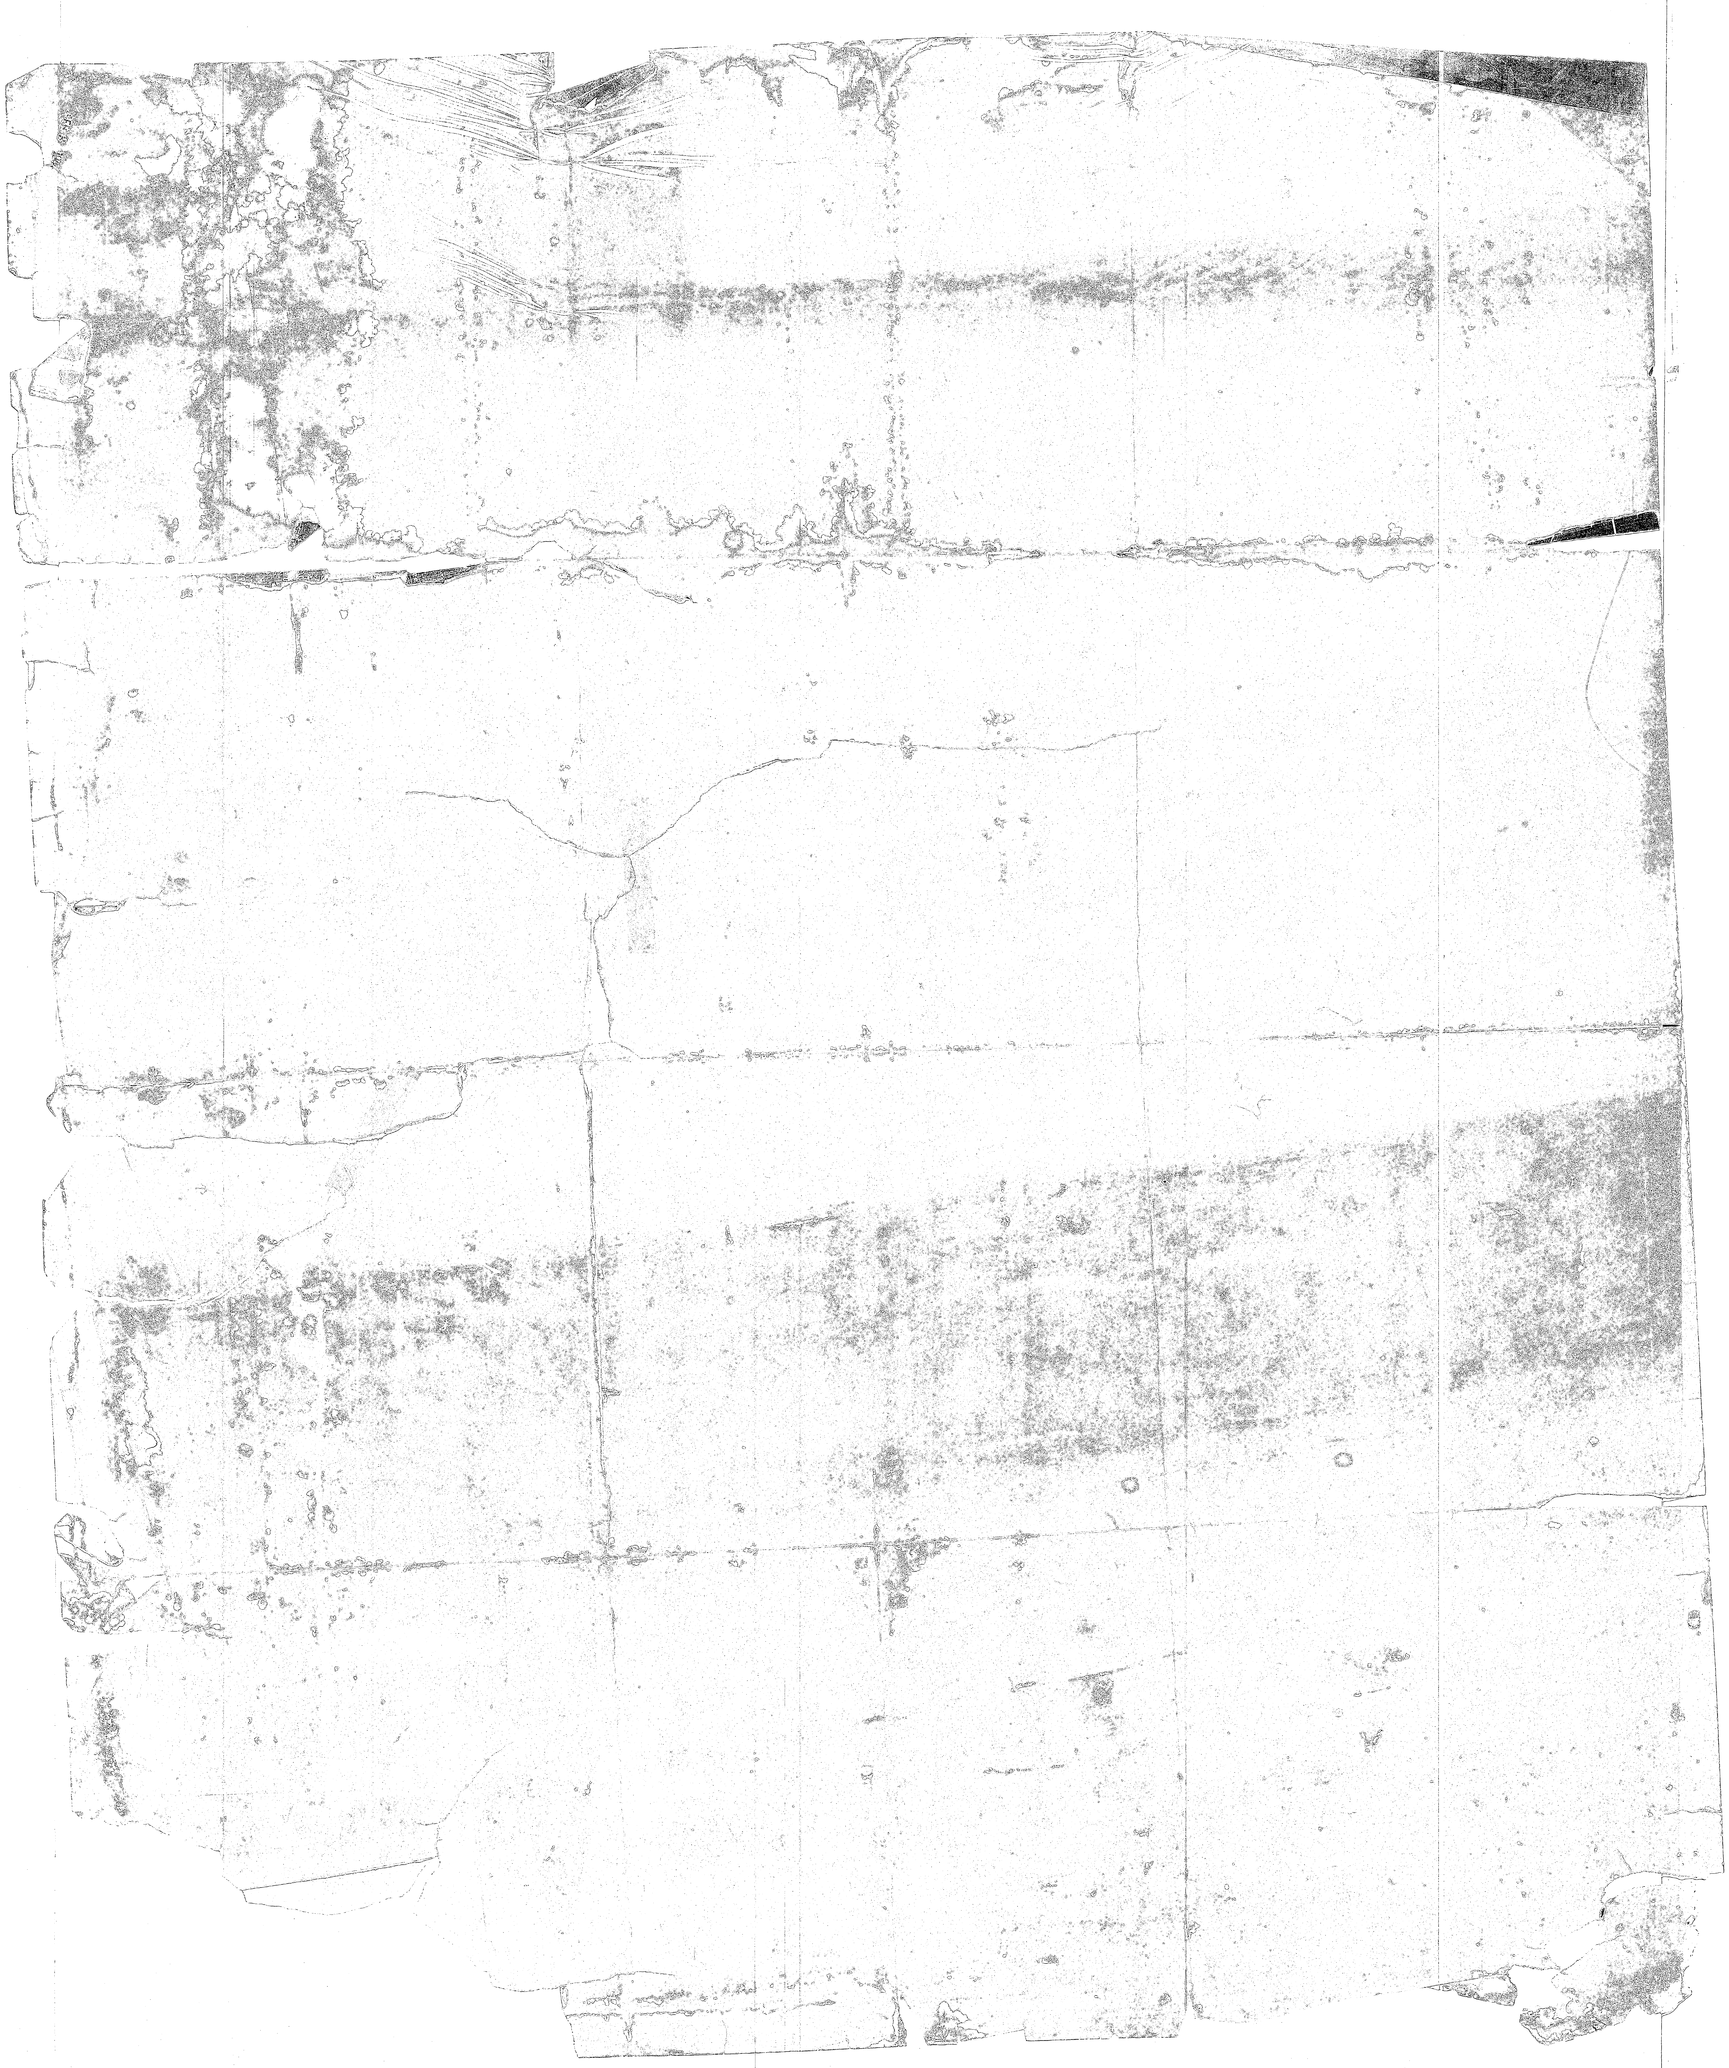INLAND WATERWAY
ACCESS ROAD TO MOCK-UP
GRID NORTH
PLAN
PROFILE AT INLAND WATERWAY
PILE PLAN FOR WATER TRANSMISSION MAIN
CONTRACT NOV 7246
CARR & J. E. GREINER CO.—ARCHITECT-ENGINEERS
DURHAM, N. C.
BALTIMORE, MD.
CAMP LEJEUNE — NEW RIVER, N. C.
BUREAU OF YARDS AND DOCKS — U. S. NAVY
SIGNAL SCHOOL FACILITIES
WELLS No. 22 & 23
AND WATER TRANSMISSION MAIN
CHECKED BY Taylor
IN CHARGE Taylor
DATE Nov. 15, 1943
SCALE As Shown
Y. & D. DRAWING NO.
287940
ARCHITECT-ENGINEERS SPECIFICATION
APPROVED