| REVISIONS | | | |
|---|---|---|---|
| SYM | DESCRIPTION | DATE | APPROVED |
| | | | |

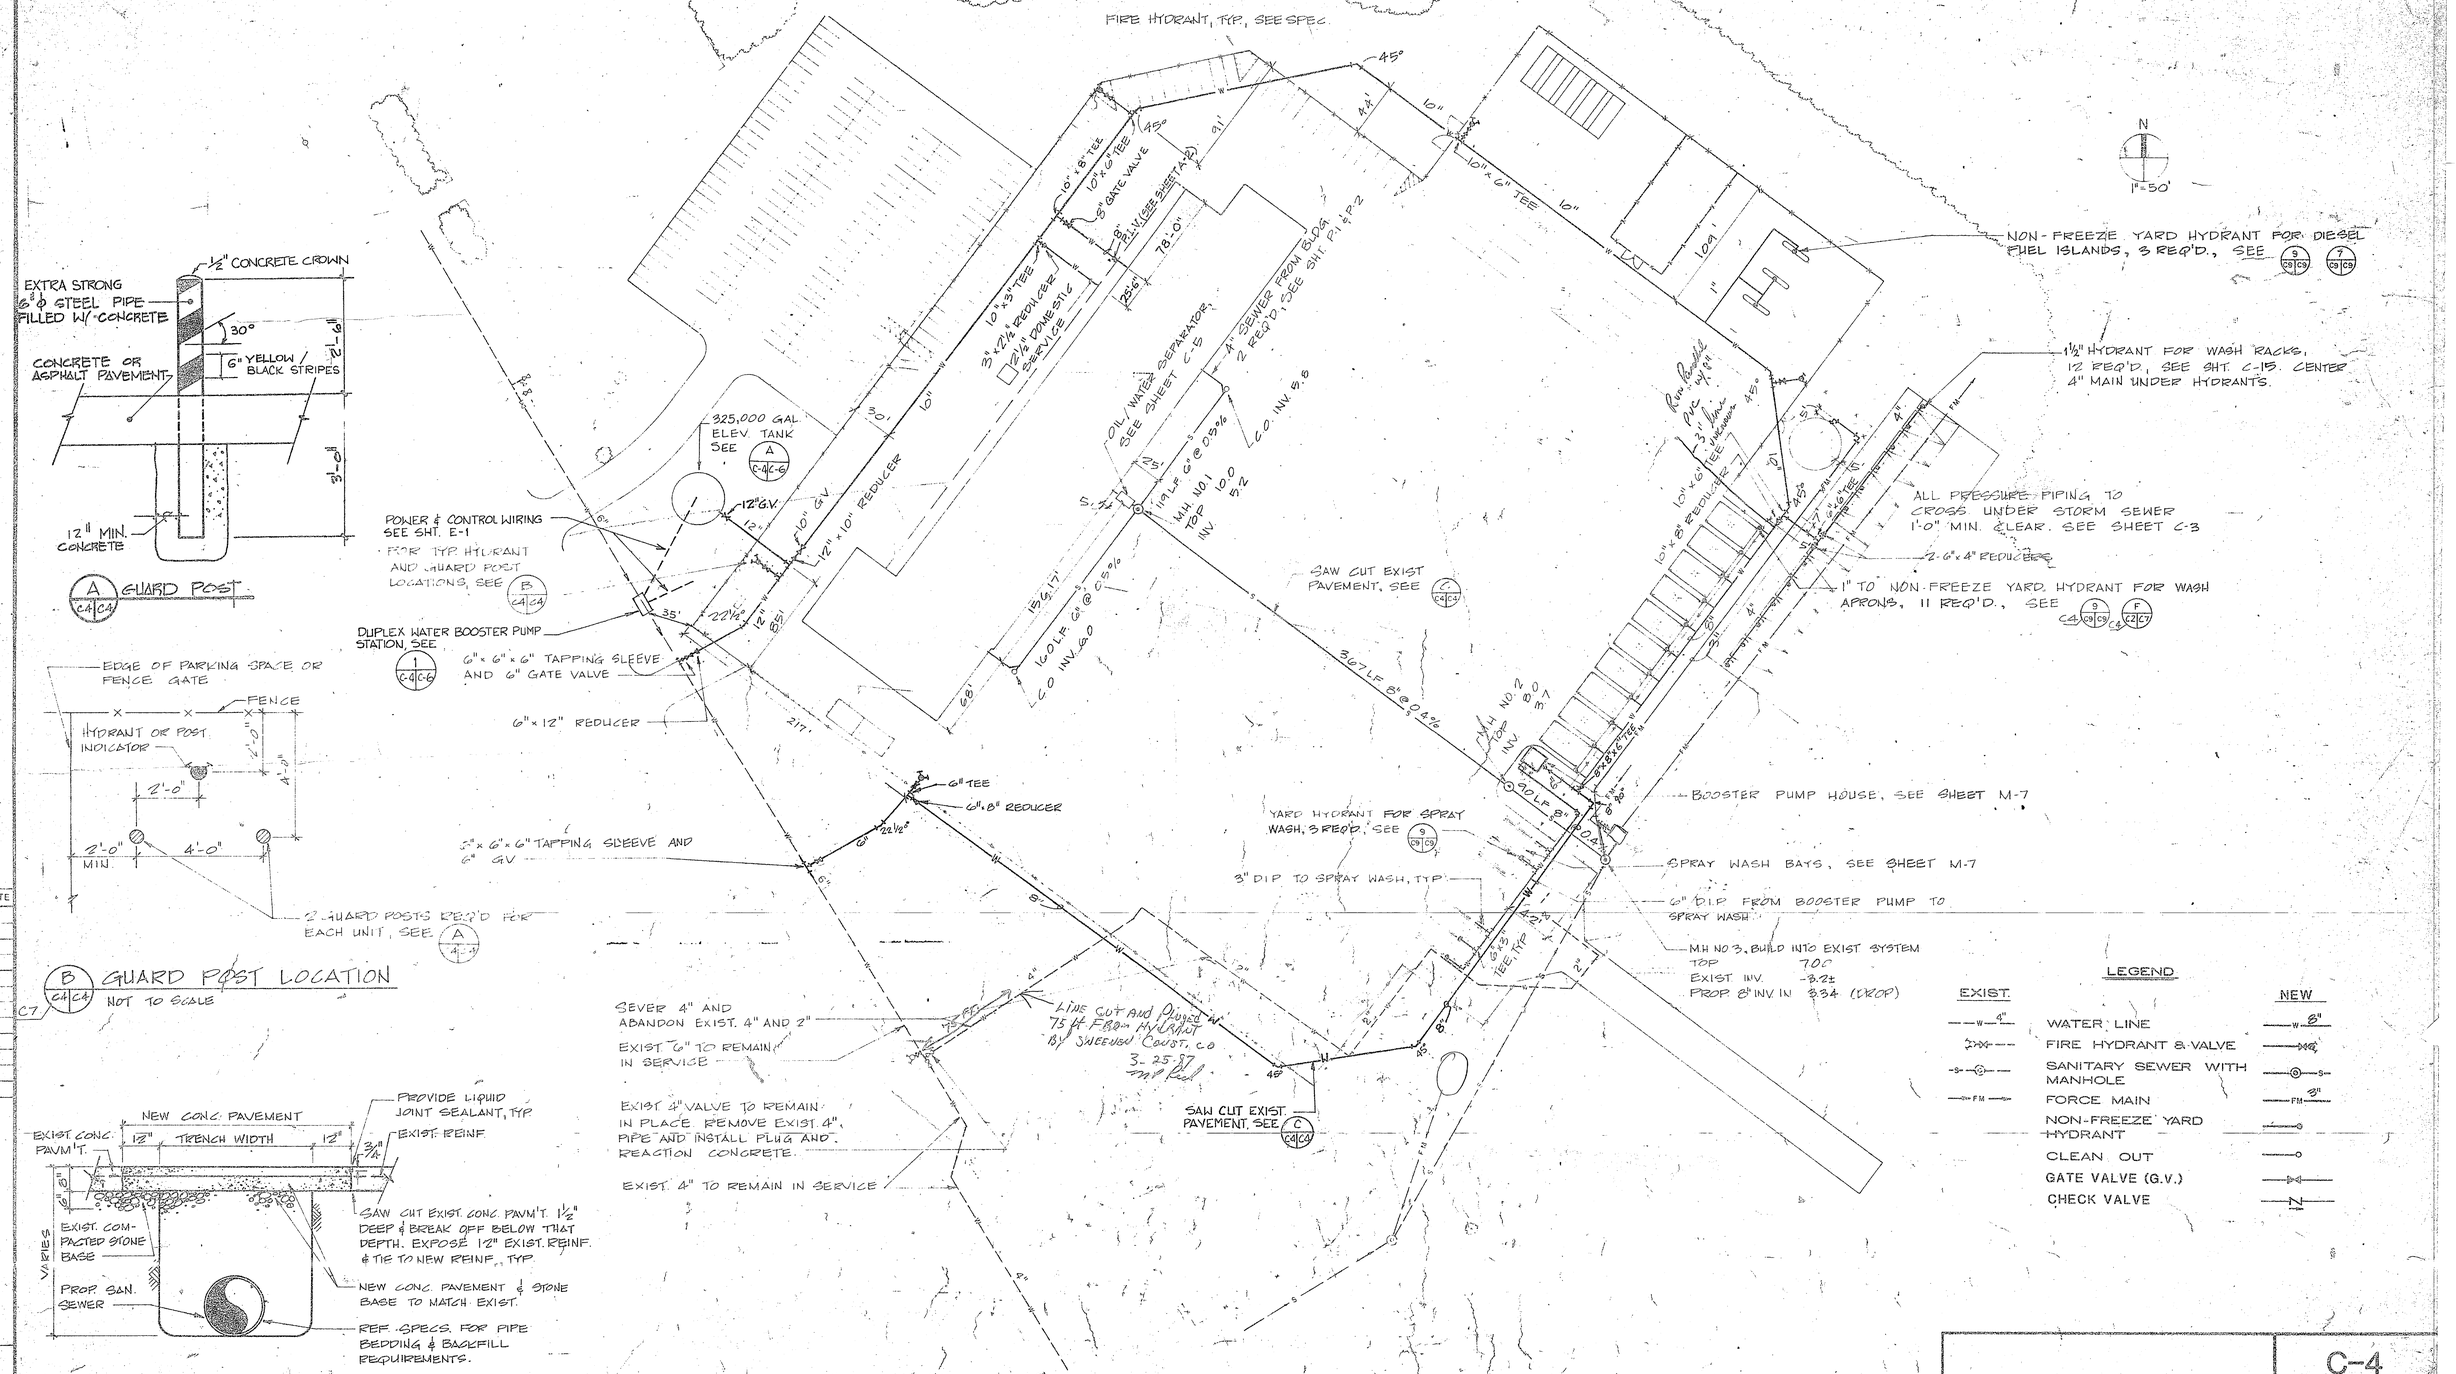


| # | DATE |
|---|---|
| | |

C-4

OLSEN ASSOCIATES
RALEIGH, N CAROLINA
ENGINEERS & ARCHITECTS

DES JWJ DR KB CHK JWJ
PROJ MGR DNL CH ENGR
SUBMITTED BY DATE 12/20/83
FIRM MEMBER PRINCIPAL
EFD RVD CCS
HD DIR
APPROVED DATE 15/1/83
ACTIVITY - SATISFACTORY TO
APPROVED DATE
FOR COMMANDER NAVFAC

NORTH CAROLINA SEAL 8257

DEPARTMENT OF THE NAVY — NAVAL FACILITIES ENGINEERING COMMAND
ATLANTIC DIVISION
NAVAL STATION — NORFOLK, VIRGINIA

MARINE CORPS BASE, CAMP LEJEUNE, N.C.
AMPHIBIOUS VEHICLE MAINTENANCE SHOP

WATER AND SEWER PLAN

| SIZE | CODE IDENT NO | NAVFAC DRAWING NO |
|---|---|---|
| F | 80091 | 4098890 |
| | | CONSTR. CONTR. NO N62470-81-B-1642 |
| SCALE AS NOTED | SPEC 05-81-1642 | SHEET 5 OF 93 |

4098890 EFD DWG NO