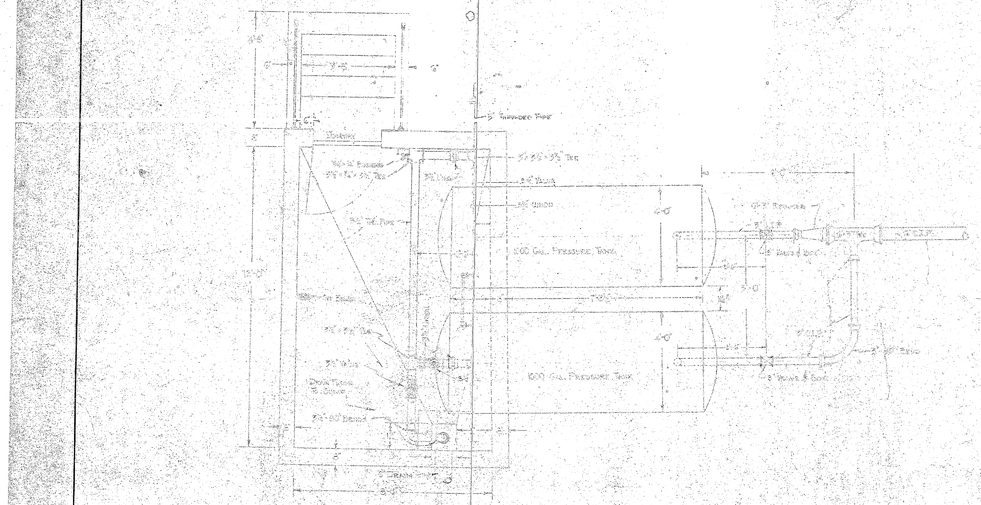

PLAN VIEW
SCALE 1/4" = 1'

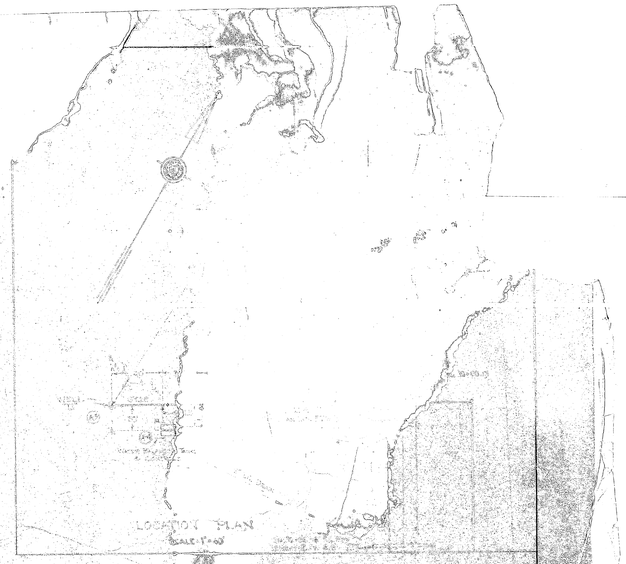

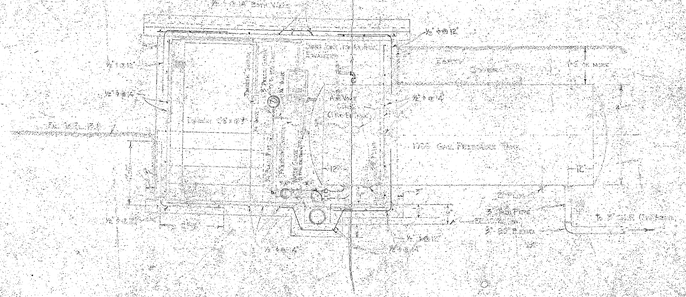

SIDE ELEVATION SECTION
SCALE 1/4" = 1'

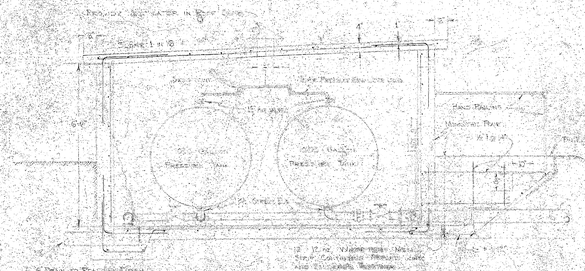

END ELEVATION SECTION
SCALE 1/4" = 1'

NOTE

DRAWN BY	CARR & J. E. GREINER CO. — ARCHITECTS-ENGINEERS
TRACED BY	BALTIMORE, MD.
CHECKED BY	MARYLAND STATE SANITARY ENGINEERING BOARD
CHIEF DIVISION	
IN CHARGE	WATER BALANCING TANKS & CONTROL
DATE	
JOB NO.	28780
SUBMITTED	BALTIMORE BAY RIVAL DI
APPROVED	
BRANCH	