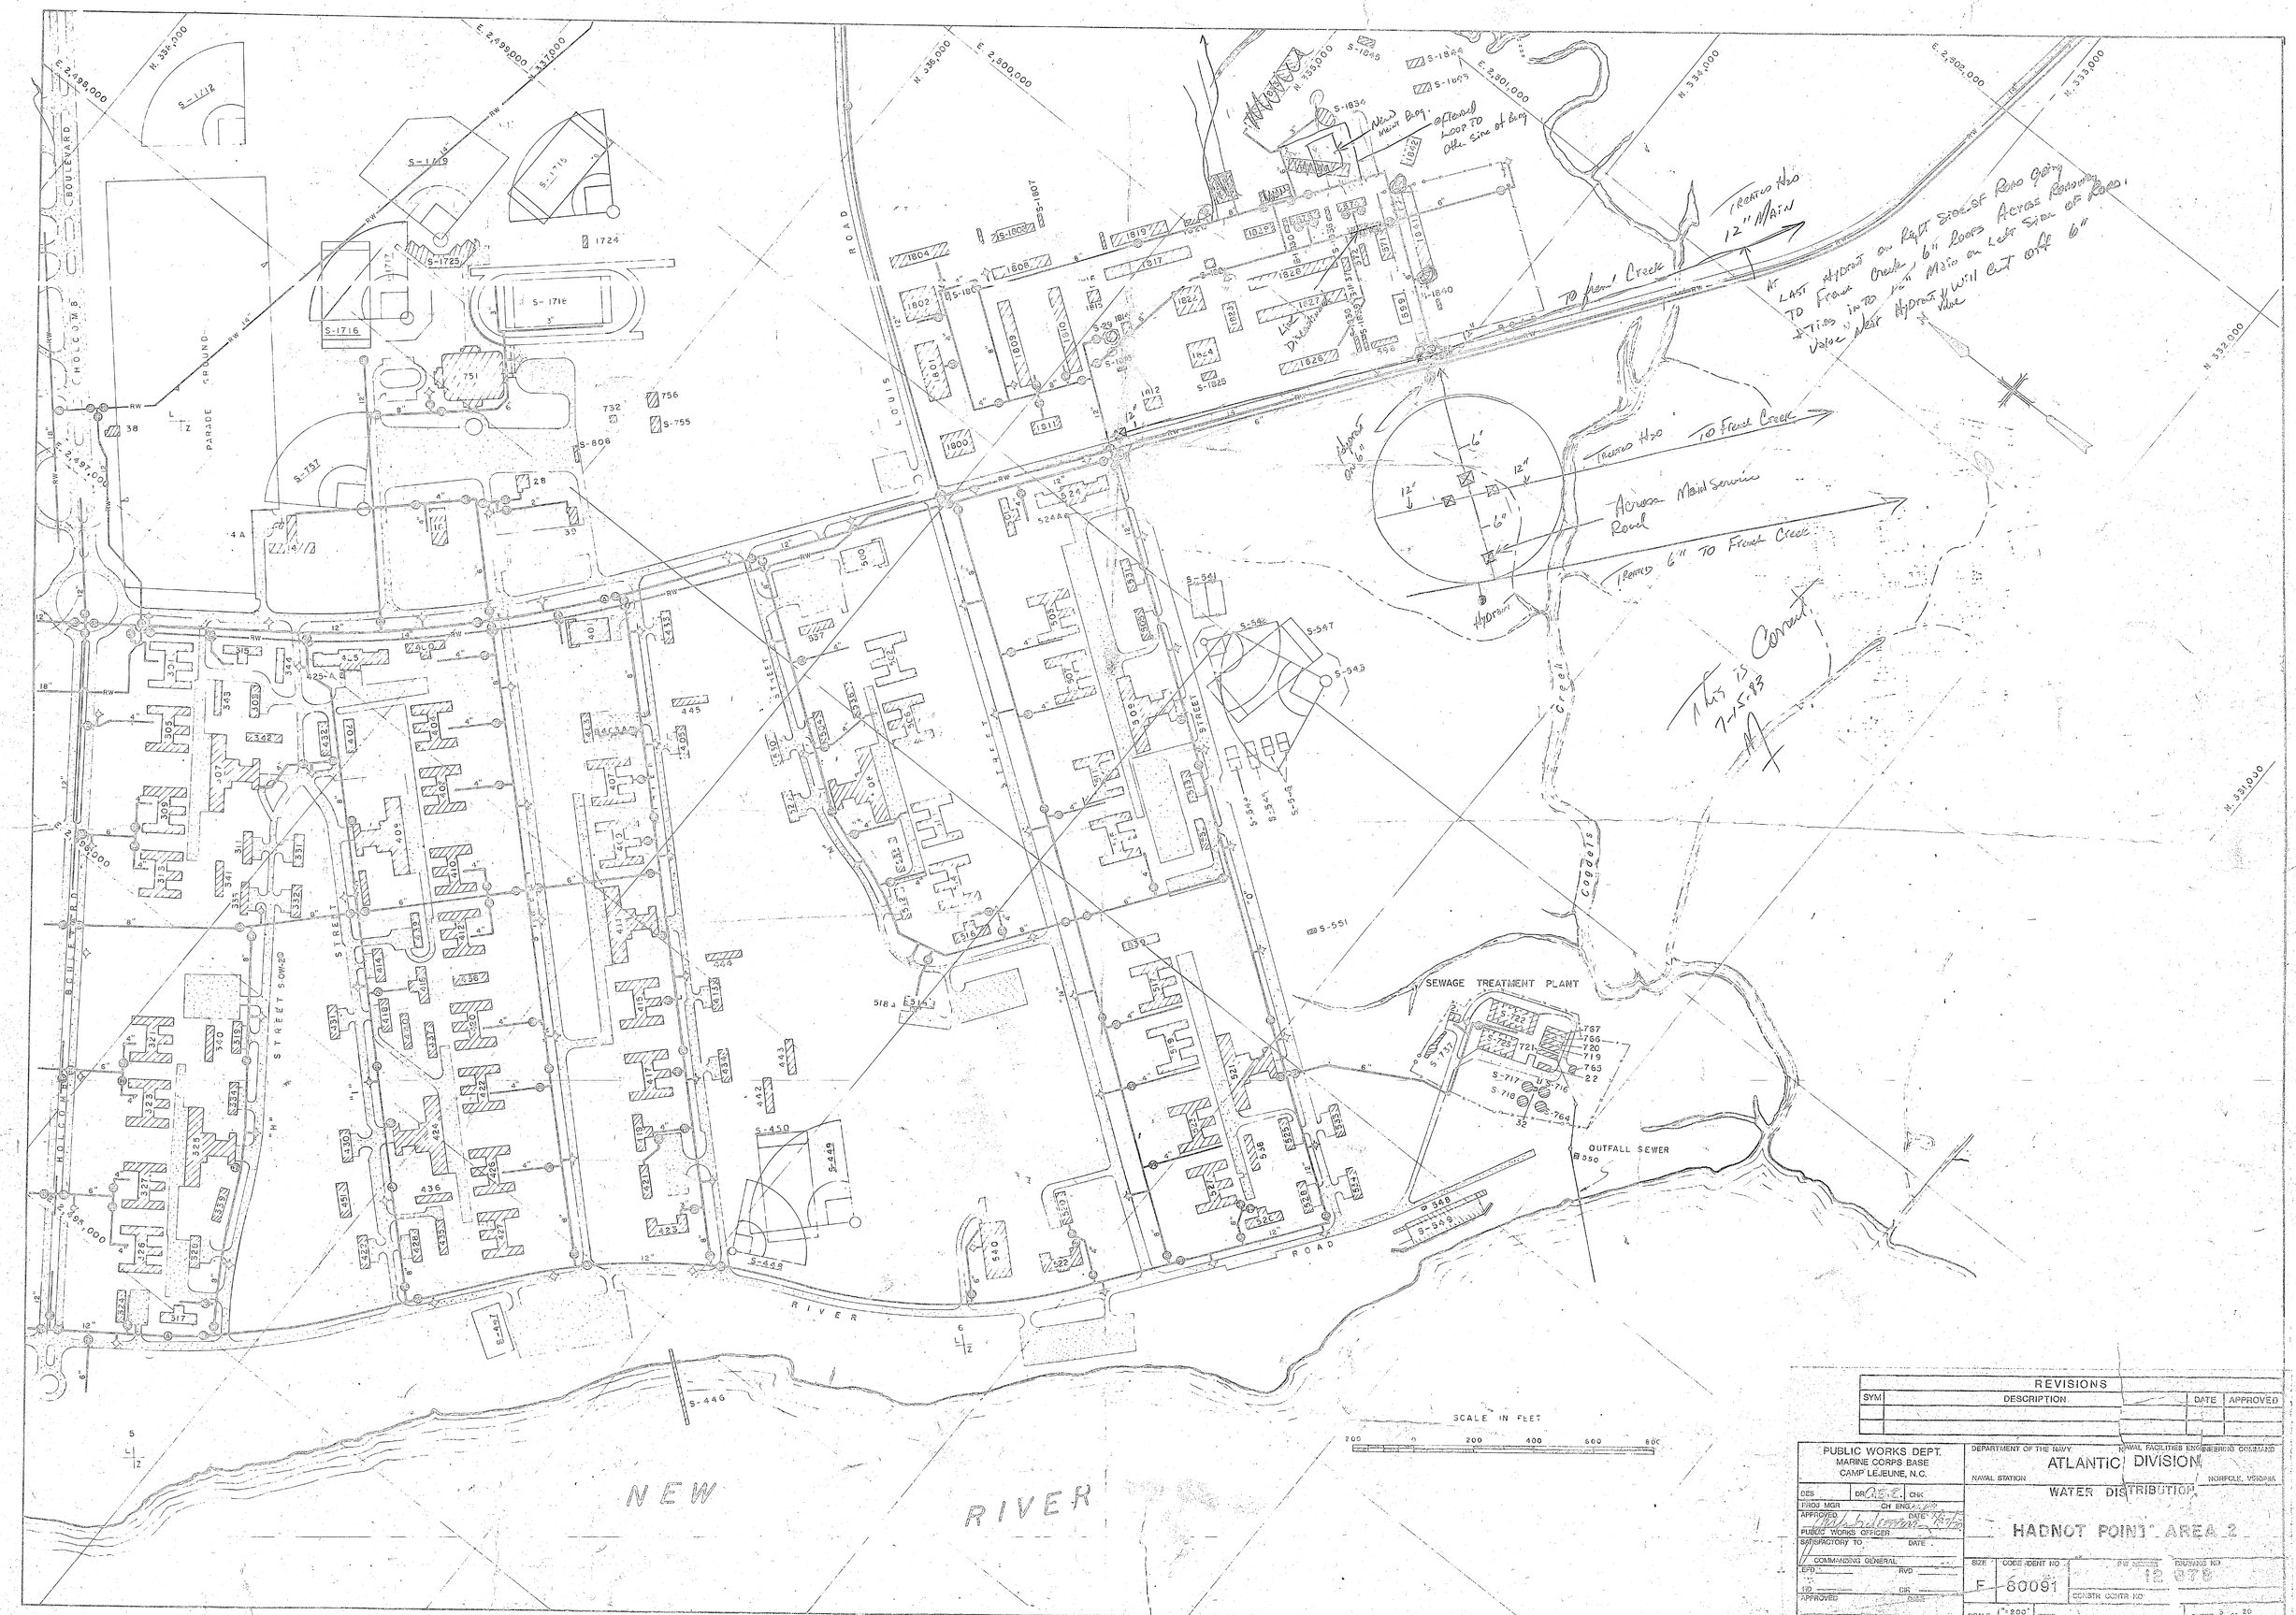

REVISIONS			
SYM	DESCRIPTION	DATE	APPROVED

PUBLIC WORKS DEPT.
MARINE CORPS BASE
CAMP LEJEUNE, N.C.

DEPARTMENT OF THE NAVY — NAVAL FACILITIES ENGINEERING COMMAND
ATLANTIC DIVISION
NAVAL STATION — NORFOLK, VIRGINIA

WATER DISTRIBUTION

HADNOT POINT AREA 2

DES — DR — CHK
PROJ MGR — CH ENG
APPROVED — DATE
PUBLIC WORKS OFFICER
SATISFACTORY TO — DATE
COMMANDING GENERAL
EFD — RVD
HD — DIR
APPROVED — DATE
EFD FOR COMMANDER NAVFAC

SIZE F — CODE IDENT NO 80091 — PW NUMBER 12 878 — DRAWING NO
CONSTR CONTR NO
SCALE 1"=200' — SPEC — SHEET 5 OF 20