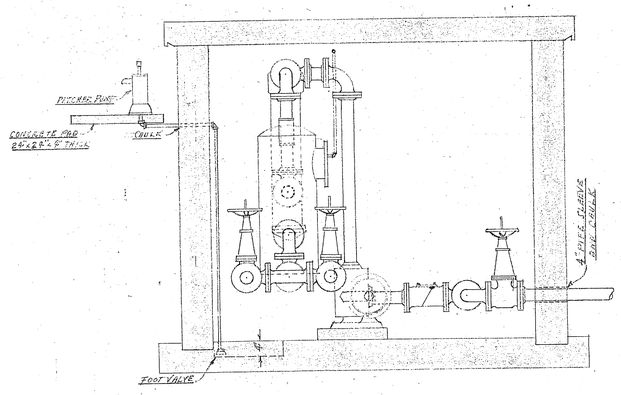

ELEVATION "B - B"
SCALE 3/4" = 1'-0"

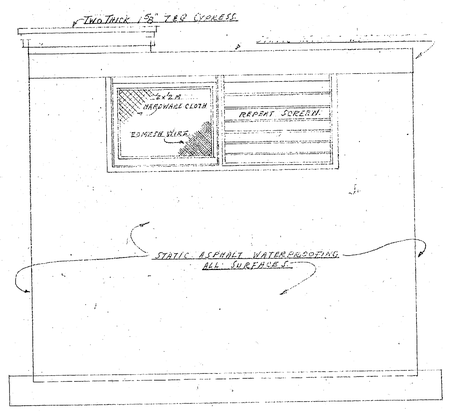

END ELEVATION
SCALE 3/4" = 1'-0"

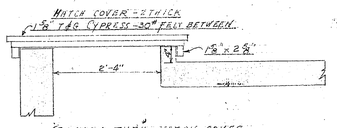

SECTION THRU HATCH COVER
SCALE 3/4" = 1'-0"

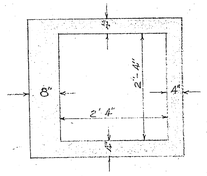

PLAN - HATCH
SCALE 3/4" = 1'-0"

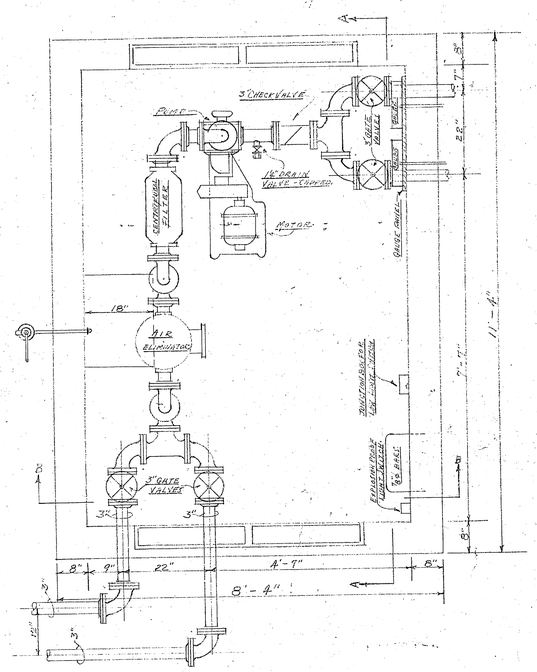

FLOOR PLAN PUMP HOUSE
SCALE 3/4" = 1'-0"

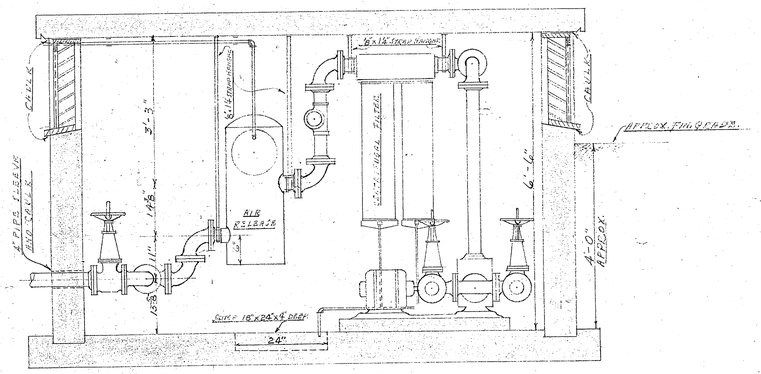

ELEVATION "A - A"
SCALE 3/4" = 1'-0"

APPROVED	DATE
[signature]	1-9-43
[signature]	1-9-43

NOTE: This drawing is not to be used for construction purposes unless approved by the O.L.C.

Drawn S.A. MORRISON
Traced S.A.M.
Checked S.A.M.
Date 1-8-43
Sheet 1 of 1
Accompanying Specification No.
O.L.F. Drawing No. 290

OLSEN-DEITRICK-CARR & J. E. GREINER COMPANY
ARCHITECTS AND ENGINEERS
CHERRY POINT, N. C.

OUTLYING FIELDS
OAK GROVE GASOLINE SYSTEM
DETAILS - PUMP HOUSE

Approved 11 Jan 1943 [signature]
Y & D Drawing No. 300524
Office in Charge of Construction