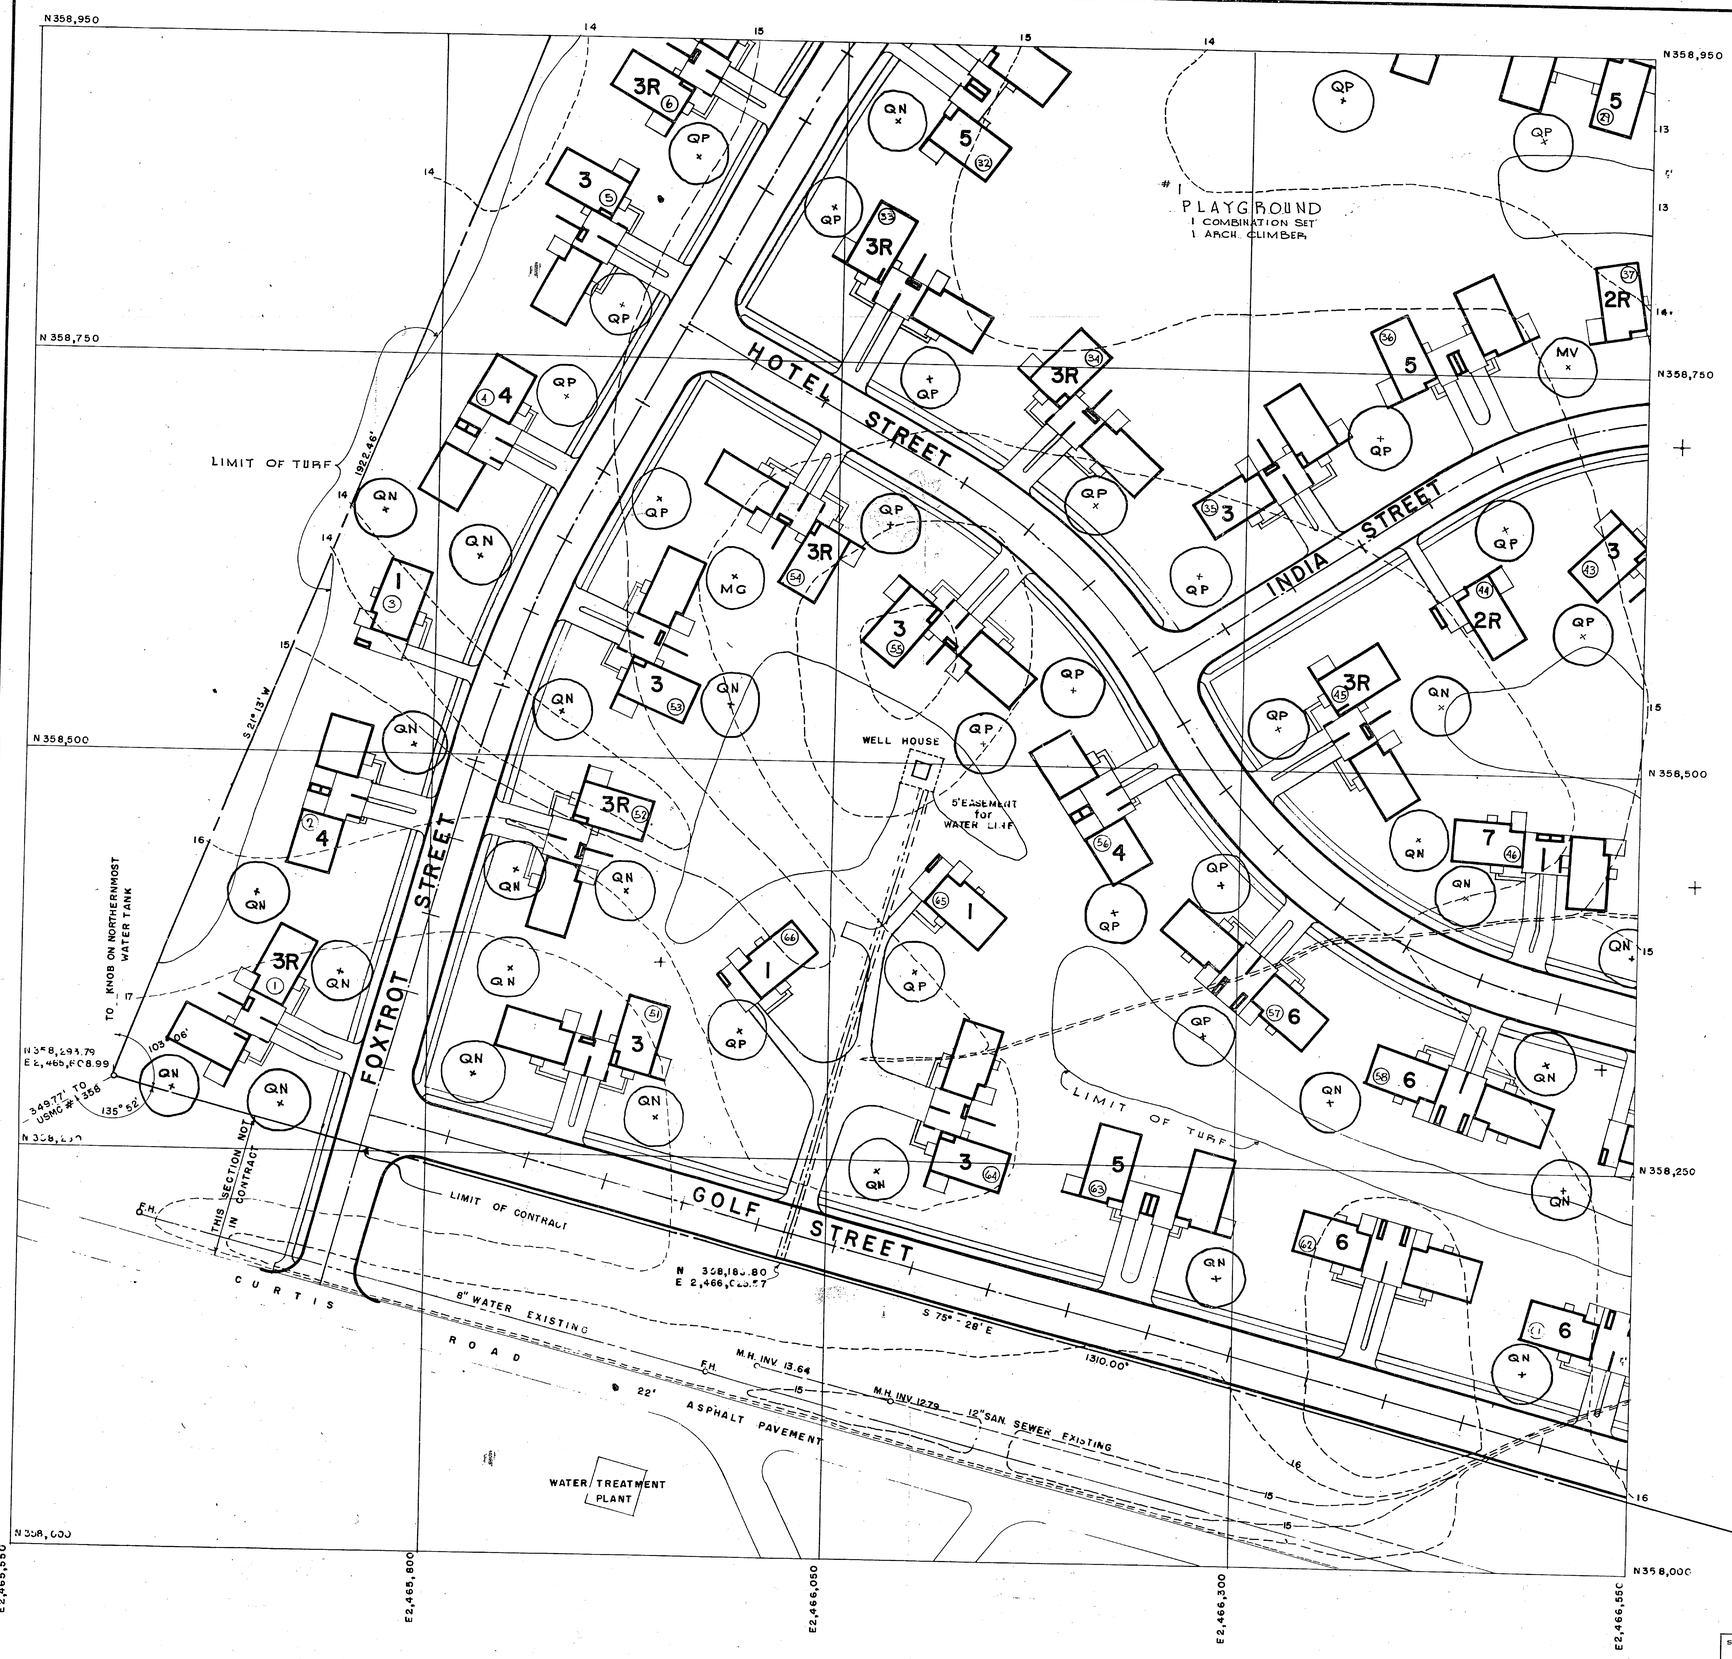

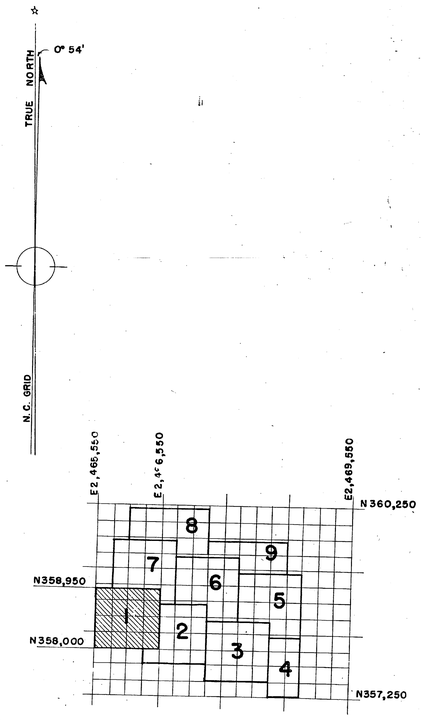

40 20 0 40 120
SCALE IN FEET

NOTE: SEE DWG. № 739489 FOR COMPLETE LARGE TREE LIST.

SYMBOL	DESCRIPTION	DATE	APPROVAL
	SUPERCEDES Y&D DRAWING № 739491	9/8/56	AHB
	REVISIONS		

DEPARTMENT OF THE NAVY — BUREAU OF YARDS & DOCKS
DISTRICT PUBLIC WORKS OFFICE 5TH ND NORFOLK VA
LEIF VALAND, ARCHITECT
RALEIGH, N.C.

DPW DRAWING NO. MB-290
Dawn JH
Chk LV
DPWO&RO in CC
Rev
Supv.
In Ch

MARINE CORPS AIR FACILITY
NEW RIVER (PETERFIELD POINT) NORTH CAROLINA
CAPEHART HOUSING
110 MARRIED OFFICERS QUARTERS
325 MARRIED ENLISTED MENS QUARTERS
LANDSCAPE MEMO

APPROVED J. O. Dunn, Acting OFFICER IN CHARGE — DATE 9/18/56

SATISFACTORY TO:

SUBMITTED BY: LEIF VALAND, ARCHITECT
Leif Valand
SIGNATURE AND TITLE
DATE 9/16/56

APPROVED FOR BUREAU OF YARDS & DOCKS
J. O. Dunn
DPW O FOR CHIEF OF BUREAU

SCALE 1" = 40' SPEC. 3717/56
SHEET 156 OF 169 NBy(Ch) 3717
Y & D DRAWING NO 739490

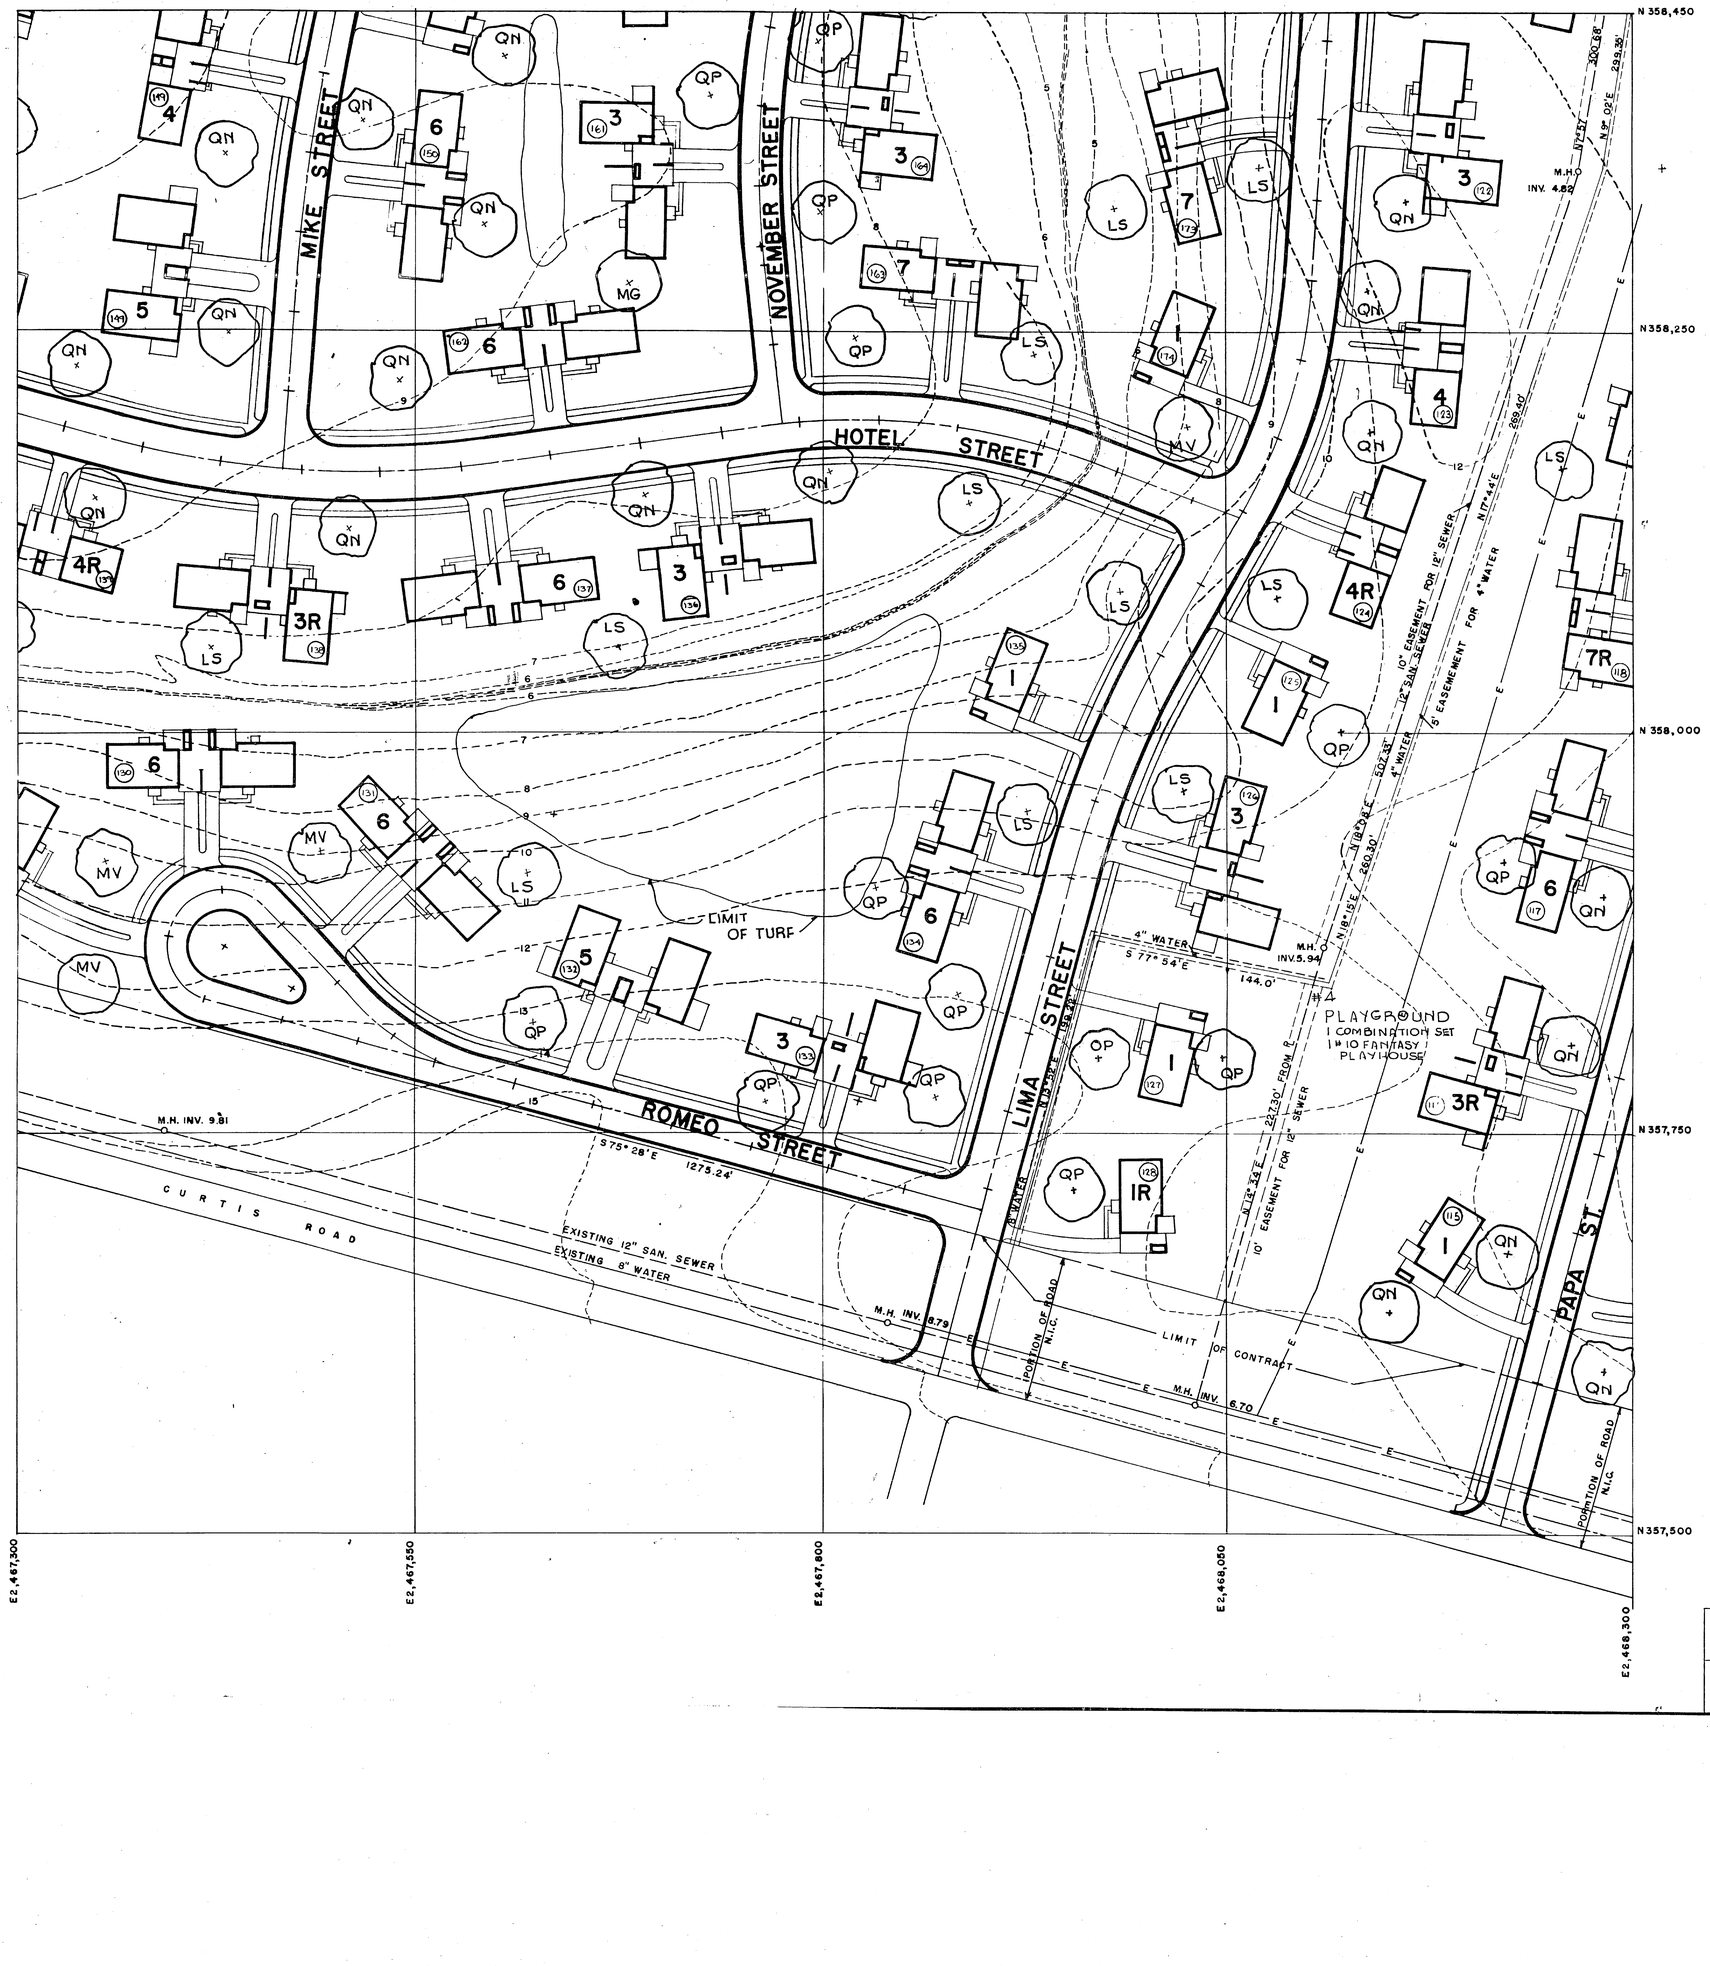

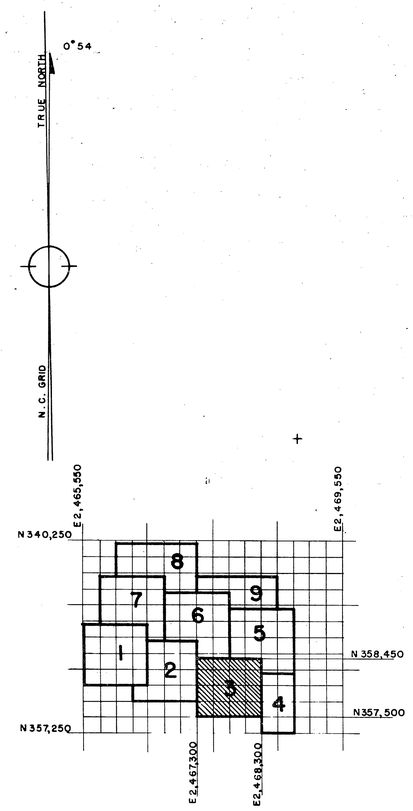

SUPERCEDES Y&D DRAWING No. 739493 — 9/1956 — HAB

SYMBOL | DESCRIPTION | DATE | APPROVAL

REVISIONS

DEPARTMENT OF THE NAVY — BUREAU OF YARDS & DOCKS

DISTRICT PUBLIC WORKS OFFICE 5TH ND NORFOLK, VA.
LEIF VALAND, ARCHITECT
RALEIGH, N.C.

D P W DRAWING NO.

DRWN JNS
CHK LV
D P W O & R O IN C C
REV
SUPV.
IN CH

MARINE CORPS AIR FACILITY
NEW RIVER (PETERFIELD POINT) NORTH CAROLINA

CAPEHART HOUSING
110 MARRIED OFFICERS QUARTERS
325 MARRIED ENLISTED MENS QUARTERS

LANDSCAPING M.E.M.P.

APPROVED _____ DATE 9/12/56
OFFICER IN CHARGE

SATISFACTORY TO:

SUBMITTED BY: LEIF VALAND, ARCHITECT
SIGNATURE AND TITLE
DATE 11/16/56

APPROVED FOR BUREAU OF YARDS & DOCKS
D P W O FOR CHIEF OF BUREAU

SCALE 1" = 40' SPEC. 3717/56
SHEET 158 OF 169 SHEETS (CH) 3717
Y & D DRAWING NO. 739492

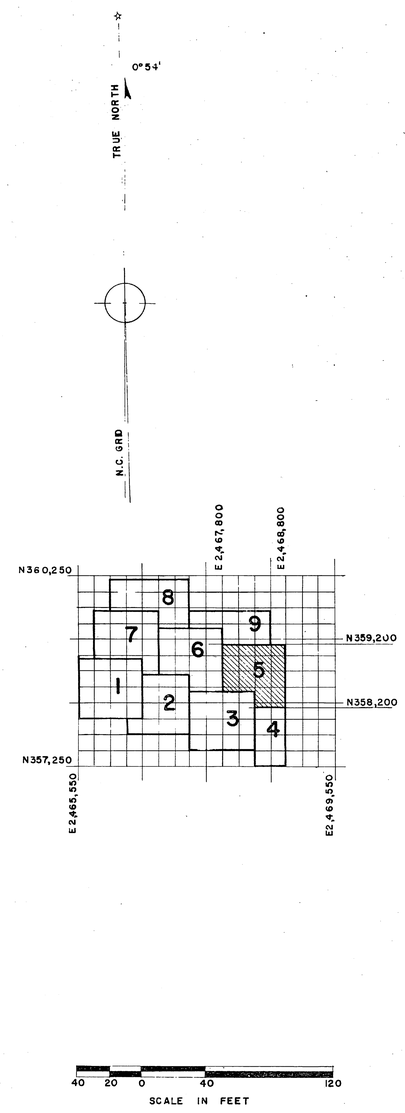

SYMBOL	DESCRIPTION	DATE	APPROVAL
	REVISIONS		
	SUPERCEDES Y&D DRAWING # 739395	9/18/56	

DEPARTMENT OF THE NAVY — BUREAU OF YARDS & DOCKS
DISTRICT PUBLIC WORKS OFFICE 5TH ND NORFOLK, VA.
LEIF VALAND, ARCHITECT
RALEIGH, N.C.

D P W DRAWING NO. [illegible]
DRWN LNS
CHK LV
D P W O & R O IN C C
REV
SUPV.
IN CH

MARINE CORPS AIR FACILITY
NEW RIVER (PETERFIELD POINT) NORTH CAROLINA
CAPEHART HOUSING
110 MARRIED OFFICERS QUARTERS
325 MARRIED ENLISTED MENS QUARTERS
LANDSCAPING M.E.M.Q.

APPROVED [signature] OFFICER IN CHARGE — DATE 9/18/56

SATISFACTORY TO:

SUBMITTED BY: LEIF VALAND, ARCHITECT
SIGNATURE AND TITLE
DATE 11/15/56

APPROVED FOR BUREAU OF YARDS & DOCKS
[signature] D P W O FOR CHIEF OF BUREAU

SCALE 1" = 40' SPEC. 3-7-56
SHEET 1600. 169-18-(14)3717
Y & D DRAWING NO. 739444

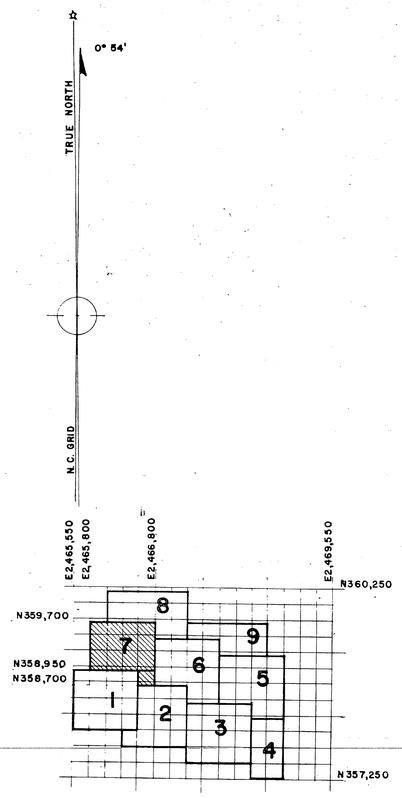

SCALE IN FEET
40 20 0 40 120

SYMBOL	DESCRIPTION	DATE	APPROVAL
	SUPERCEDES Y&D DRAWING Nº 739497	7/10/56	LAR

REVISIONS

DEPARTMENT OF THE NAVY — BUREAU OF YARDS & DOCKS
DISTRICT PUBLIC WORKS OFFICE 5TH ND NORFOLK, VA.
LEIF VALAND, ARCHITECT
RALEIGH, N. C.

D P W DRAWING NO.
DRWN
CHK
D P W O & R O IN C C
REV
SUPV.
IN CH

MARINE CORPS AIR FACILITY
NEW RIVER (PETERFIELD POINT) NORTH CAROLINA
CAPEHART HOUSING
110 MARRIED OFFICERS QUARTERS
325 MARRIED ENLISTED MENS QUARTERS

APPROVED _____ DATE _____
OFFICER IN CHARGE

SATISFACTORY TO:

SUBMITTED BY LEIF VALAND ARCHITECT
SIGNATURE AND TITLE
DATE

APPROVED FOR BUREAU OF YARDS & DOCKS
D P W. REPRESENTATIVE OF BUREAU

SHEET 152
CONTRACT NO. 13744

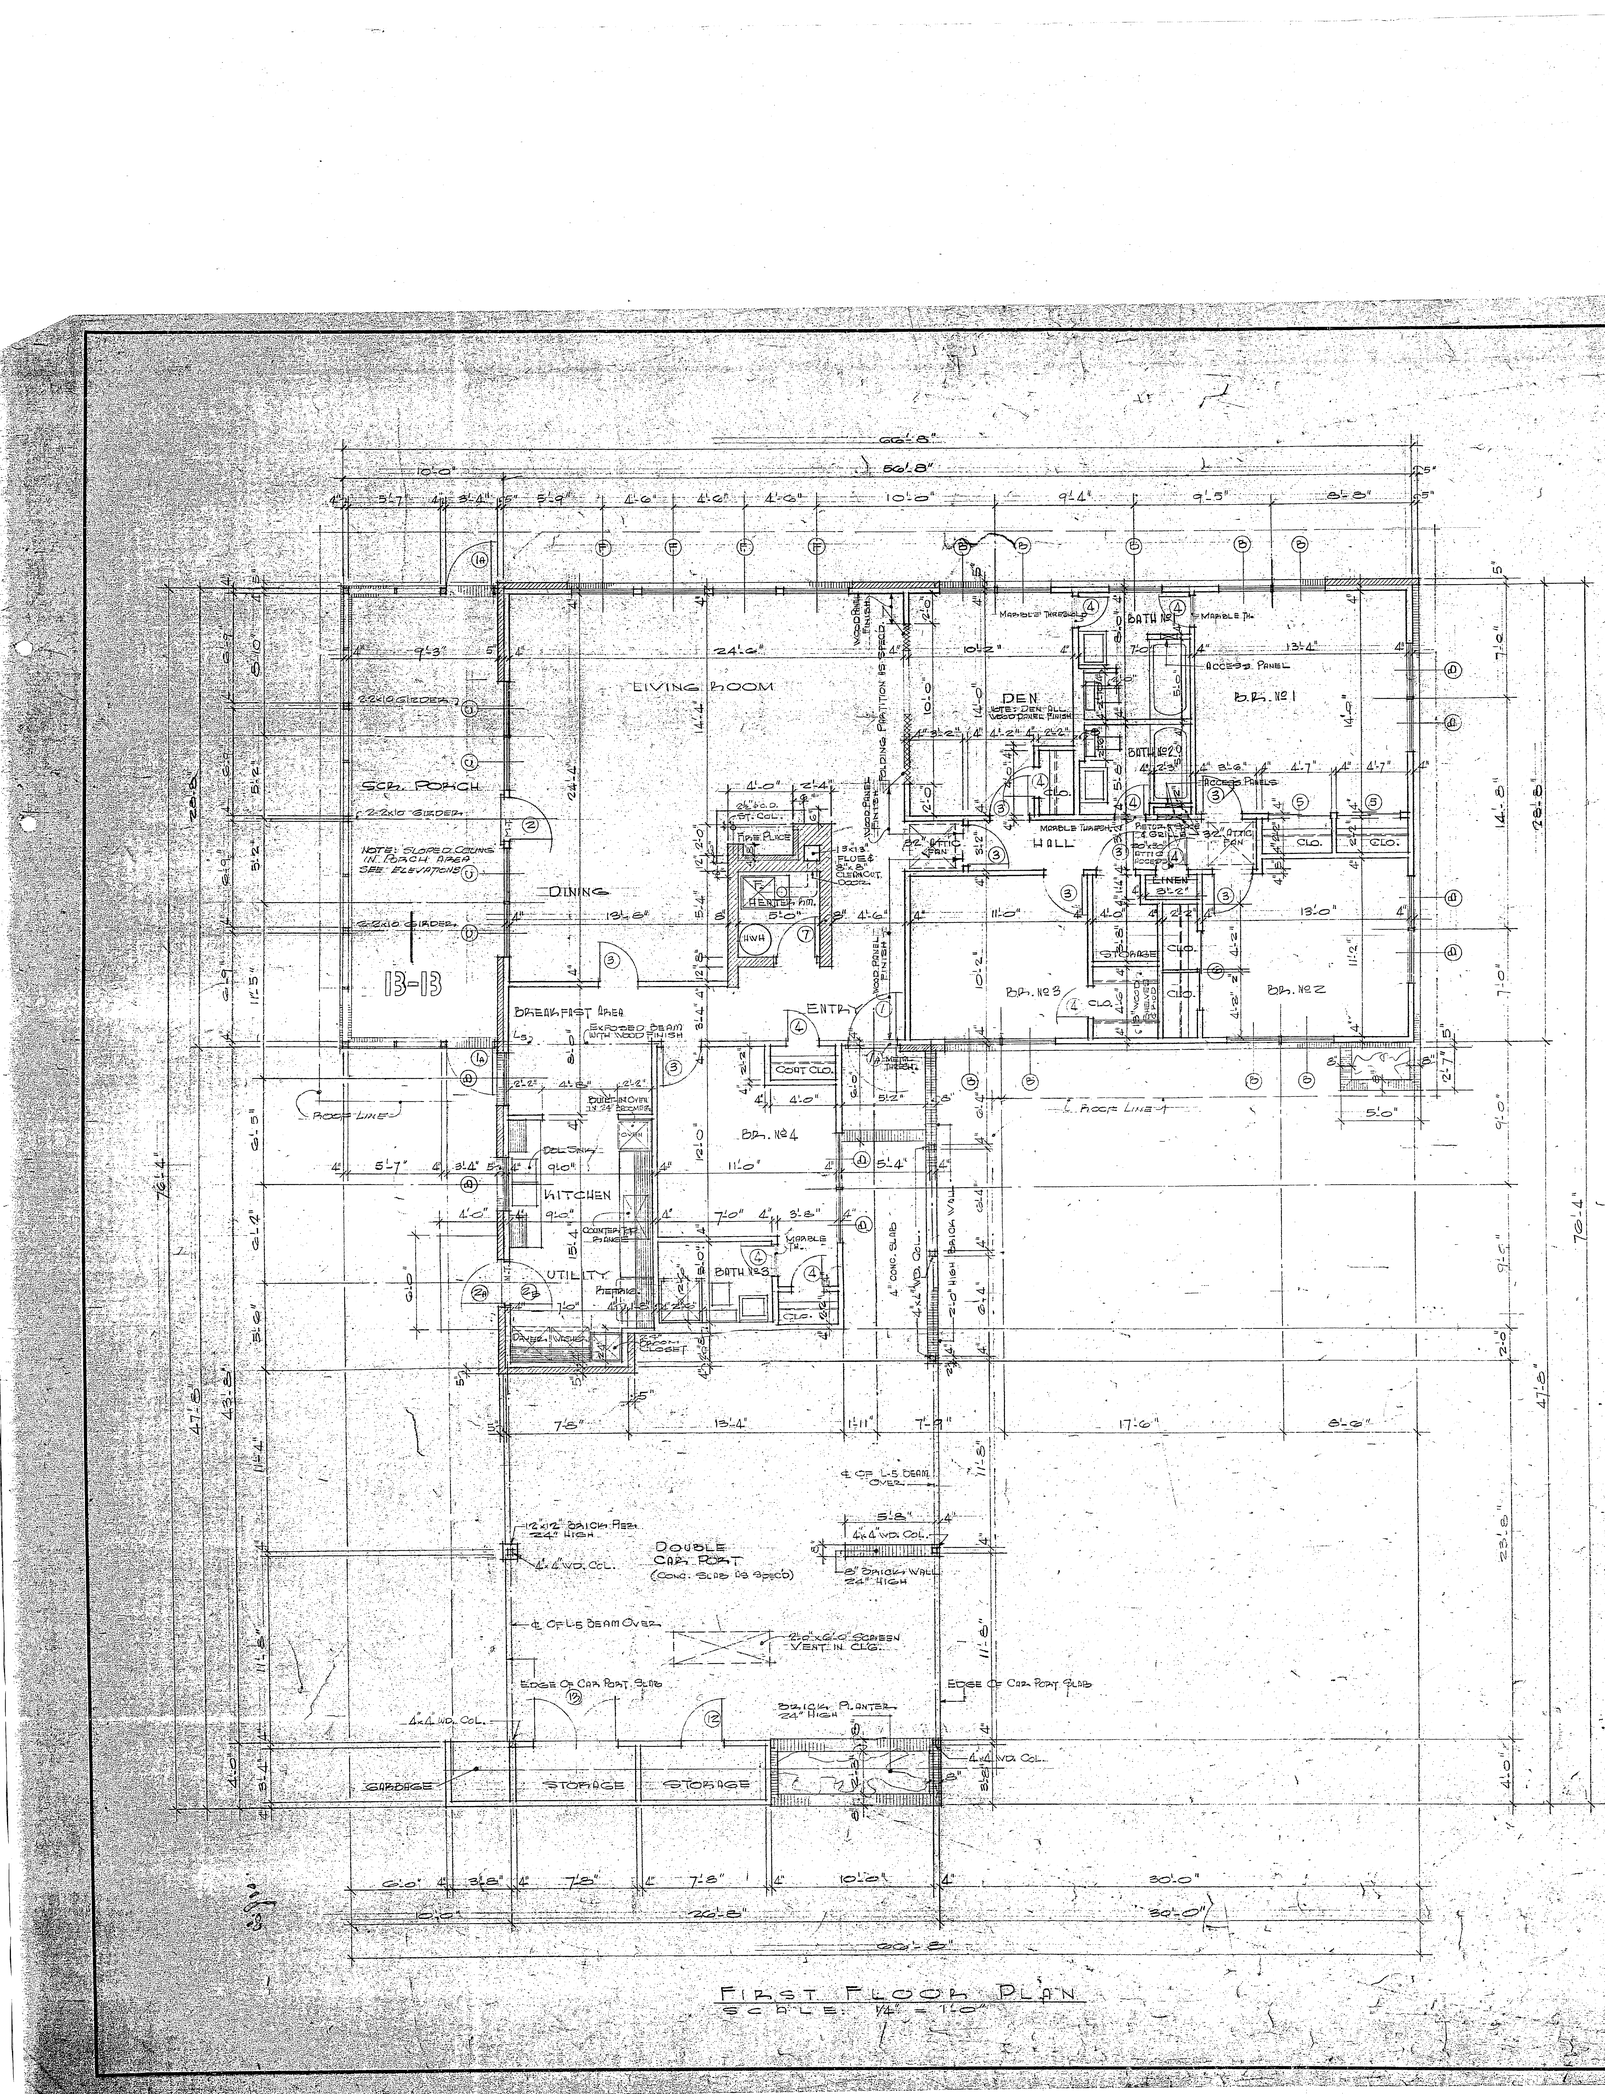

FIRST FLOOR PLAN
SCALE: 1/4" = 1'-0"

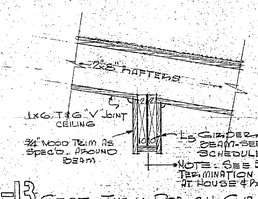

13-13 SECT. THRU PORCH GIRDER
SCALE 1"=1'-0"

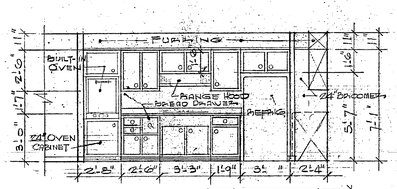

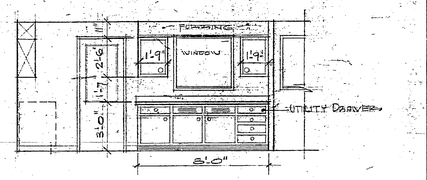

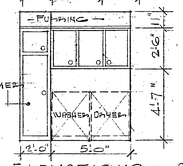

KITCHEN ELEVATIONS ABOVE
SCALE 1/4" = 1'-0"

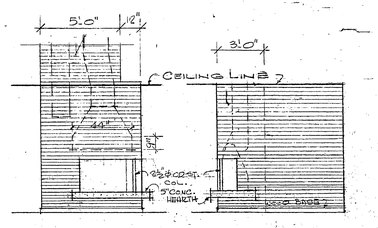

FIREPLACE ELEVATIONS
SCALE 1/4"=1'-0"

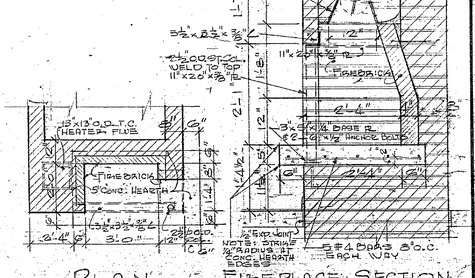

PLAN
SCALE 3/8"=1'-0"

FIREPLACE SECTION
SCALE: 3/4"=1'-0"

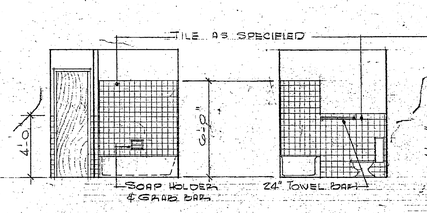

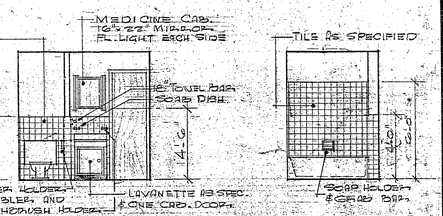

ELEVATIONS BATH Nº1
SCALE: 1/4"=1'-0"

ELEVATION BATH Nº2
SCALE 1/4"=1'-0"

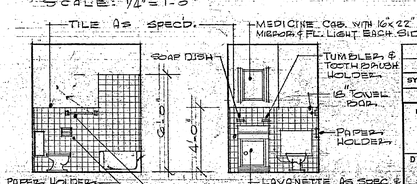

ELEVATIONS BATH Nº2
SCALE 1/4"=1'-0"

1/4"=1'-0"
0 5 10 12

SATISFACTORY TO:

SUBMITTED BY: LEIE VALAND, ARCHITECT
SIGNATURE AND TITLE
DATE 1/16/56

UNIT AA BLOCK GC AS 2051

SYMBOL	DESCRIPTION	DATE	APPROVAL
	SUPERCEDES ORIGINAL Y&D DRAWING 701931	1/16/56	

REVISIONS

DEPARTMENT OF THE NAVY — BUREAU OF YARDS & DOCKS
DISTRICT PUBLIC WORKS OFFICE 5TH ND. NORFOLK, VA.
LEIE VALAND, ARCHITECT
RALEIGH, N.C.

D P W DRAWING NO. 18133
DRWN. C.H.S.
CHK. R.W.H
D P W & O R IN CC
REV. J.
SUPV.
IN CH.

MARINE CORPS AIR FACILITY
NEW RIVER, PETERFIELD POINT, NORTH CAROLINA
CAPEHART HOUSING
110 MARRIED OFFICERS QUARTERS
325 MARRIED ENLISTED MENS QUARTERS

FLOOR PLAN

APPROVED: [signature] DATE 1/16/56
OFFICER IN CHARGE

APPROVED FOR BUREAU OF YARDS & DOCKS
BY: D P W & O FOR CHIEF OF BUREAU

SCALE 1/4"=1'-0" SPEC. 31-7/56
SHEET 9 OF 169 SHEETS (EX) 31-7
Y & D DRAWING NO. 701931