REVISIONS				
LET	DESCRIPTION	PREP'D BY	DATE	APPROVED

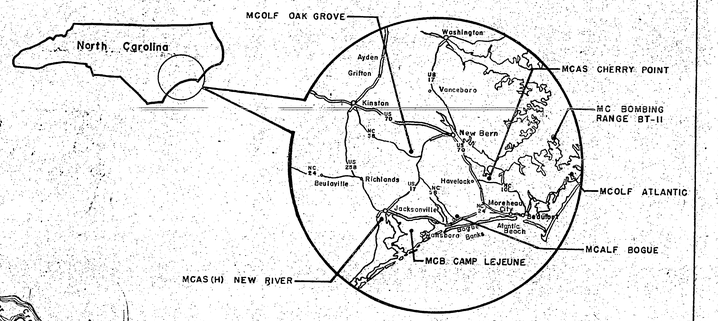

VICINITY MAP - CAMP LEJEUNE, N. C.
SCALE: 1" = 145 miles

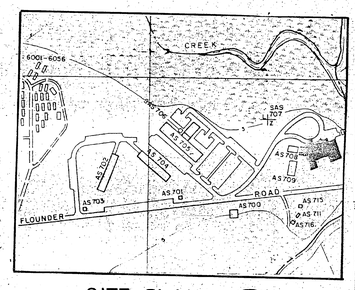

SITE PLAN
NO SCALE

NORTH

LOCATION MAP - U. S. MARINE CORPS BASE - CAMP LEJEUNE, N. C.
SCALE: 1" = 3000'-0"

INDEX OF DRAWINGS		
NAVFAC DWG. NO.	SHEET NUMBER	TITLE
4166546	C-1	COVER SHEET, LOCATION MAP, SITE
4166547	A-1	FLOOR PLAN - DEMOLITION.
4166548	A-2	FLOOR PLAN - NEW WORK
4166549	A-3	DOOR, FINISH SCHEDULES/ CEILING PLAN.
4166550	A-4	ELEVATIONS - NEW WORK
4166551	A-5	DOOR, WINDOW DETAILS
4166552	A-6	DETAILS
4166553	P-1	PLUMBING DEMOLITION PLAN
4166554	P-2	PLUMBING FLOOR PLAN - NEW WORK
4166555	H-1	HEATING FLOOR PLAN
4166556	E-1	ELECTRICAL DEMOLITION PLAN
4166557	E-2	LIGHTING FLOOR PLAN
4166558	E-3	POWER FLOOR PLAN, RISERS
4166559	E-4	NEW ELECTRICAL PANELS

SNOWDON AND ASSOCIATES, P.A. CERT. NO. 249 NORTH CAROLINA LAURINBURG, N.C.

RICHARD R. PIERCE REGISTERED ARCHITECT NORTH CAROLINA LAURINBURG, N.C.

8/19/87

100% SUBMITTAL
19 AUG 1987

SYMBOL LEGEND

SECTION REFERENCING:
1 / A-2 — SECTION OR PLAN NUMBER, SHEET NUMBER WHICH SECTION IS DRAWN.

ELEVATION REFERENCING:
2 / A-2 — ELEVATION NUMBER, SHEET NUMBER WHICH ELEVATION IS DRAWN.

GRAPHIC SCALES
1" = 3000'-0" (0, 1500', 3000', 6000', 9000', 1 12000')
1" = 145 miles (0, 100, 200, 300, 400, 500, 600; 145)

SNOWDON AND ASSOCIATES, P.A.
ARCHITECTS / ENGINEERS / PLANNERS
800 SOUTH MAIN STREET, SUITE F
919-276-2618 LAURINBURG, NORTH CAROLINA 28352

C-1

DEPARTMENT OF THE NAVY — NAVAL FACILITIES ENGINEERING COMMAND
MARINE CORPS BASE
CAMP LEJEUNE, NORTH CAROLINA

DES SCA
DR SCA
CHK R.R.P.
SUBMITTED BY
DES DIR
APPROVED: PWO OR OICC DATE
SATISFACTORY TO: DATE

RENOVATE OFFICERS CLUB
BUILDING AS-710
MCAS(H), NEW RIVER, JACKSONVILLE, N.C.
COVER SHEET, LOCATION MAP, SITE PLAN

SIZE	CODE IDENT NO	NAVFAC DRAWING NO.
F	80091	4166546

CONSTR CONTR NO. N62470-86-B-1316
SCALE: GRAPHIC SPEC 05-86-7510 SHEET 1OF 14

REVISIONS			
SYM.	DESCRIPTION	DATE	APPROVED

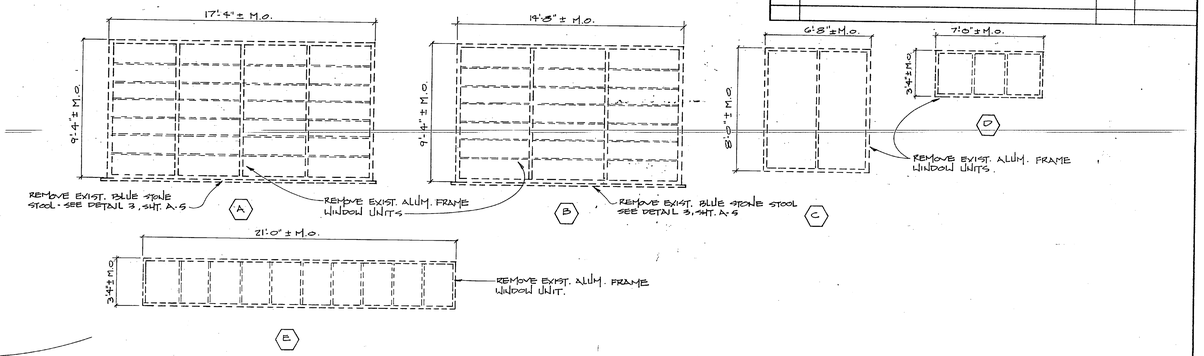

WINDOW DEMOLITION ELEVATIONS

SCALE $\frac{1}{4}$" = 1'-0"

NOTE: ALL DIMENSIONS ± CONTRACTOR TO FIELD VERIFY.

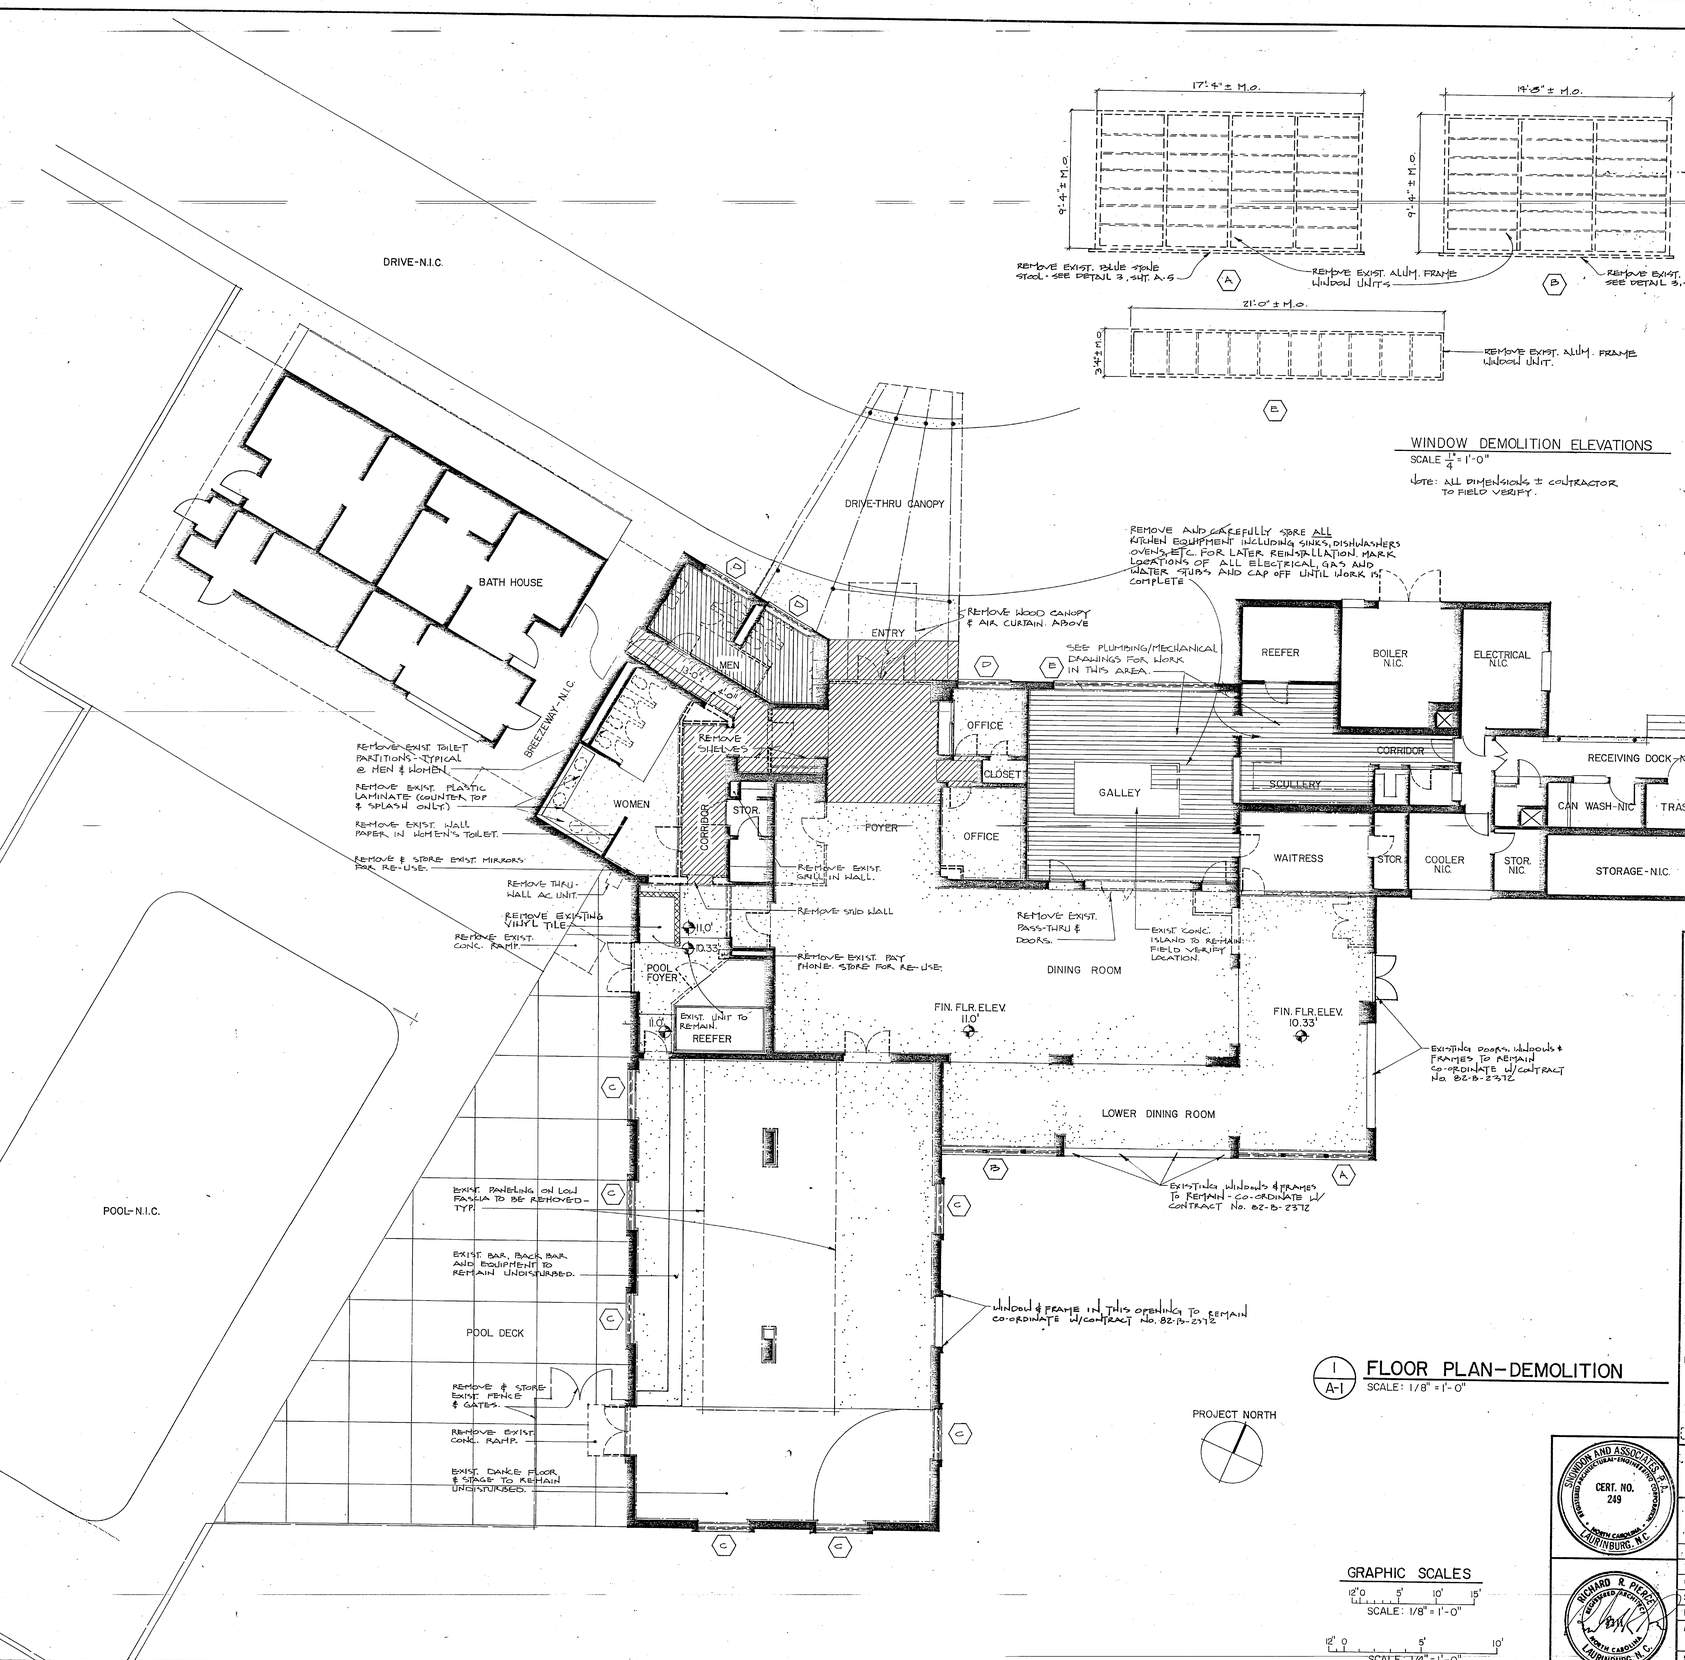

FLOOR PLAN - DEMOLITION

SCALE: 1/8" = 1'-0"

GRAPHIC SCALES

12' 0 5' 10' 15'

SCALE: 1/8" = 1'-0"

12' 0 5' 10'

SCALE: 1/4" = 1'-0"

GRAPHIC KEY

- EXIST CMU WALL TO REMAIN
- EXIST STUD WALL TO REMAIN
- EXIST DOOR & FRAME TO REMAIN
- EXIST WINDOW & FRAME TO REMAIN
- EXIST CMU WALL TO BE REMOVED - PATCH AS REQUIRED FOR NEW FINISH
- EXIST STUD WALL TO BE REMOVED - PATCH AS REQUIRED FOR NEW FINISH
- EXIST DOOR TO BE REMOVED - REUSE ALL EXISTING WOOD FRAMES
- EXIST WINDOW & FRAME, ALUM. DOOR FRAME TO BE REMOVED
- EXIST WALL PANELING/GYPSUM BOARD TO BE REMOVED - FURRING TO REMAIN
- EXIST QUARRY TILE WALL FINISH AND SETTING BED TO BE REMOVED - 7'-4" A.F.F.
- EXIST CERAMIC TILE WALL FINISH & SETTING BED TO BE REMOVED - 4'-0" A.F.F.
- EXIST SLATE FLOOR & SETTING BED TO BE REMOVED - FILL ANY POCKS TO PROVIDE SMOOTH, LEVEL SLAB
- EXIST QUARRY TILE FLOOR & SETTING BED TO BE REMOVED - FILL ANY POCKS TO PROVIDE SMOOTH, LEVEL SLAB
- EXIST CERAMIC TILE FLOOR & SETTING BED TO BE REMOVED - FILL ANY POCKS TO PROVIDE SMOOTH, LEVEL SLAB
- EXIST CARPET TO BE REMOVED
- FIXTURES TO BE REMOVED

SNOWDON AND ASSOCIATES, P.A.
ARCHITECTS ENGINEERS PLANNERS
600 SOUTH MAIN STREET, SUITE F
919-276-2618 LAURINBURG, NORTH CAROLINA 28352

A-1

SNOWDON AND ASSOCIATES P.A. CERT. NO. 249 REGISTERED ARCHITECTURAL ENGINEERING PLANNING CORPORATION NORTH CAROLINA LAURINBURG, N.C.

RICHARD R. PIERCE REGISTERED ARCHITECT NORTH CAROLINA LAURINBURG, N.C.

8/17/87

DEPARTMENT OF THE NAVY NAVAL FACILITIES ENGINEERING COMMAND
MARINE CORPS BASE
CAMP LEJEUNE, NORTH CAROLINA

RENOVATE OFFICERS CLUB
BUILDING AS-710
MCAS(H), NEW RIVER, JACKSONVILLE, NC
FLOOR PLAN - DEMOLITION

DES. RRP
DR. RRP, SCA
CHK. RRP
SUBMITTED BY:
DESIGN DIR.
APPROVED: PWO OR OICC DATE
SATISFACTORY TO: DATE

SIZE	CODE IDENT. NO.	NAVFAC DRAWING NO.
F	80091	4166547

CONSTR. CONTR. NO. N62470-86-B-9318
SCALE: GRAPHIC | SPEC. CO-86-9318 | SHEET 2 OF 14

DRAWN BY POWELL INC., CHARLOTTE, 704-332-1615

REVISIONS			
SYM.	DESCRIPTION	DATE	APPROVED

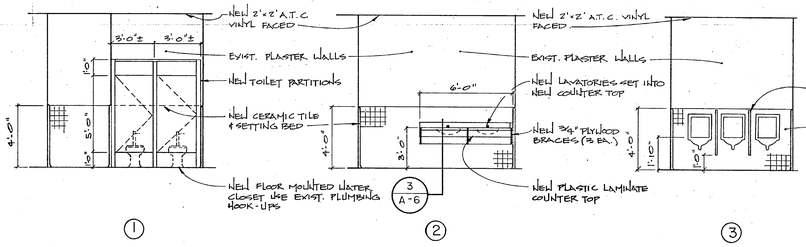

1 A-6 TOILET 113 ELEVATIONS
SCALE 1/4" = 1'-0"

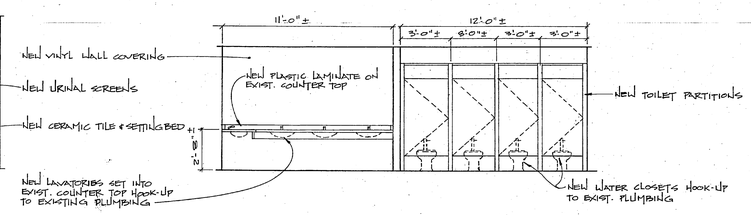

2 A-6 TOILET 115 ELEVATION
SCALE 1/4" = 1'-0"

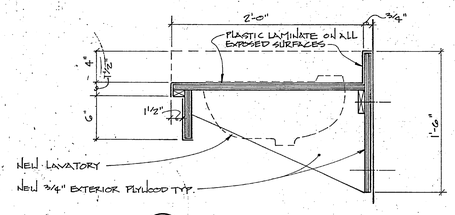

3 A-6 SECTION AT COUNTER TOP
SCALE 1/8" = 1'-0"

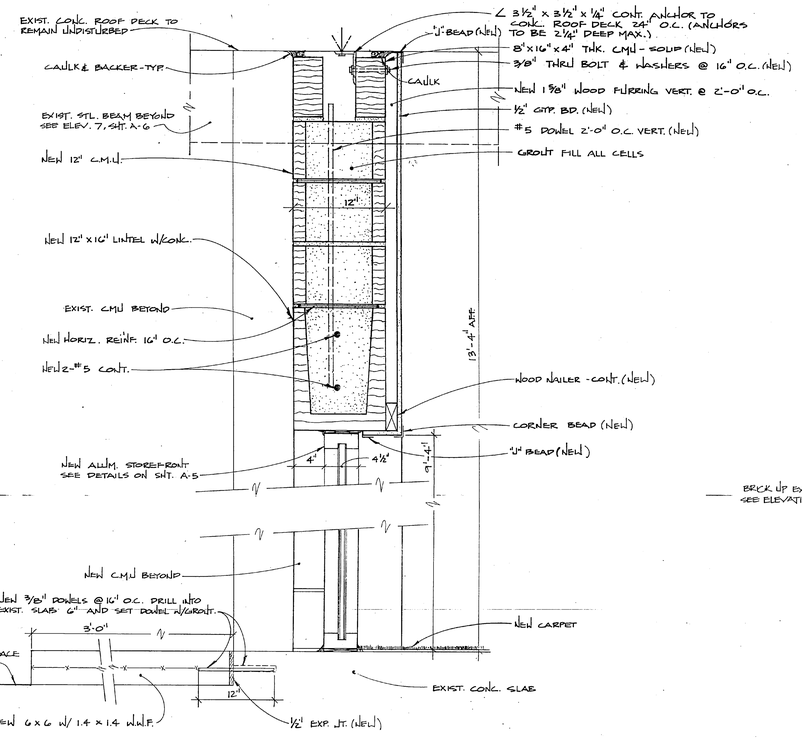

5 A-6 SECTION AT NEW ENTRY
SCALE 1-1/2" = 1'-0"

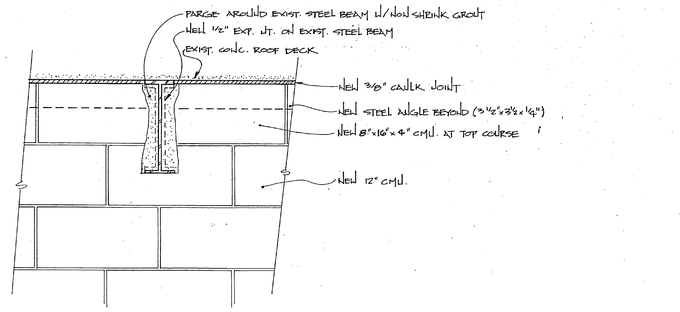

7 A-6 ELEVATION AT EXIST. STEEL BEAM
SCALE 1-1/2" = 1'-0"

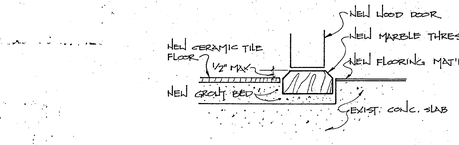

4 A-6 MARBLE THRESHOLD DETAIL
NO SCALE

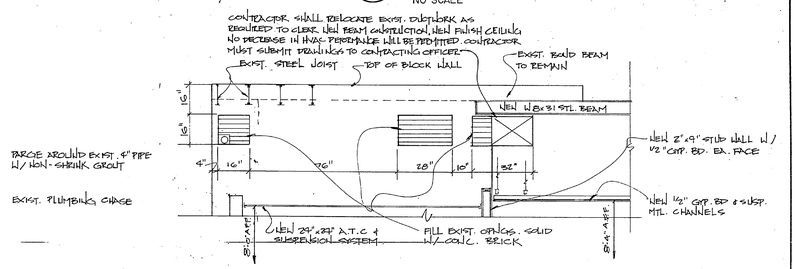

10 A-6 PARTICAL ELEVATION AT BEARING WALL
SCALE 3/8" = 1'-0"

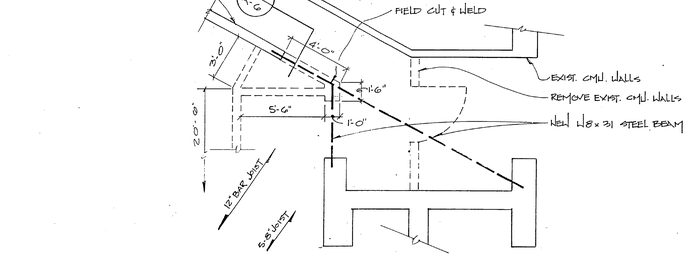

8 A-6 EXIST. FRAMING PLAN AT NEW STEEL BEAM
SCALE 1/4" = 1'-0"

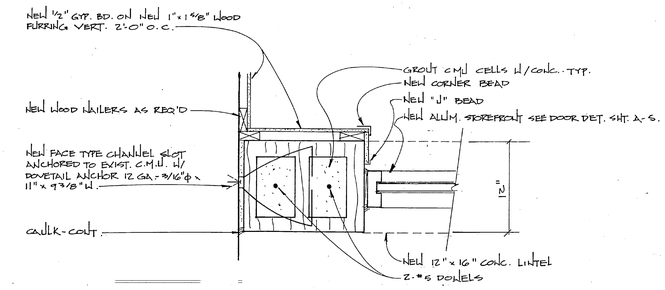

6 A-6 NEW ANCHOR DETAIL
SCALE 1-1/2" = 1'-0"

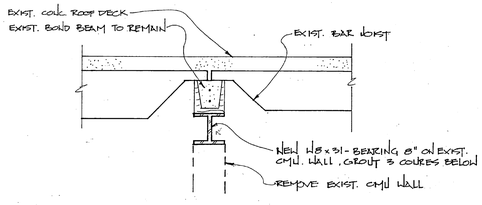

9 A-6 SECTION AT NEW STEEL BEAM
NO SCALE

NOTES:
1. SHORE JOIST EA. SIDE OF WALL
2. REMOVE WALL SECTION, GROUT BEARING AREA & INSTALL STEEL BEAMS
3. BRICK ALL OPNGS. IN BEARING WALL

GRAPHIC SCALES
SCALE 1/16" = 1'-0"
12" 0 8' 10' 15'
SCALE 1 1/2" = 1'-0"
12" 9" 6" 3" 0 1'
SCALE 1/8" = 1'-0"
12" 0 5' 10'
SCALE 3/16" = 1'-0"
12" 0 2' 4' 6'

SNOWDON AND ASSOCIATES, P.A.
ARCHITECTS ENGINEERS PLANNERS
600 SOUTH MAIN STREET, SUITE F
919-276-2618 LAURINBURG, NORTH CAROLINA 28352

A-6

SNOWDON AND ASSOCIATES, P.A. ARCHITECTURE ENGINEERING PLANNING CERT. NO. 249 NORTH CAROLINA LAURINBURG, N.C.

RICHARD R. PIERCE REGISTERED ARCHITECT 6311 NORTH CAROLINA LAURINBURG, N.C.

DEPARTMENT OF THE NAVY NAVAL FACILITIES ENGINEERING COMMAND
MARINE CORPS BASE
CAMP LEJEUNE, NORTH CAROLINA

DES. RRP, TAP
DR. JK, TAP
CHK. RRP
SUBMITTED BY:
DESIGN DIR.
APPROVED: PWO OR OICC DATE
SATISFACTORY TO: DATE

RENOVATE OFFICERS CLUB BUILDING AS-710
MCAS (H), NEW RIVER, JACKSONVILLE, NC
DETAILS

SIZE	CODE IDENT. NO.	NAVFAC DRAWING NO.
F	80091	4166556

CONSTR. CONTR. NO. N62470-86-D-9818
SCALE: GRAPHIC | SPEC. 05-86-9818 | SHEET 7 OF 14

DUDLEY-PARNELL, INC., CHARLOTTE 333 1-(704)-523-8323

REVISIONS			
SYM.	DESCRIPTION	DATE	APPROVED

LEGEND

- C.W. — COLD WATER PIPING
- H.W. — HOT WATER PIPING
- H.W.R. — HOT WATER RETURN PIPING
- W. — WASTE PIPING
- EXISTING PIPING TO BE REMOVED
- C.O. CLEANOUT
- TERMINATE REMOVAL OF PIPING AT THIS POINT.
- CONNECT TO EXISTING PIPING AT THIS POINT

DEMOLITION NOTES

1. REMOVE EXISTING LAVATORY - TURN OVER TO GOVERNMENT.
2. REMOVE EXISTING WATER CLOSET - TURN OVER TO GOVERNMENT.
3. REMOVE EXISTING URINAL - TURN OVER TO GOVERNMENT.
4. REMOVE EXISTING COUNTERTOP LAVATORY - STORE FOR REINSTALLATION
5. REMOVE EXISTING CLEANOUT - TURN OVER TO GOVERNMENT.
6. REMOVE EXISTING 2 COMPARTMENT SINK - TURN OVER TO GOVERNMENT.

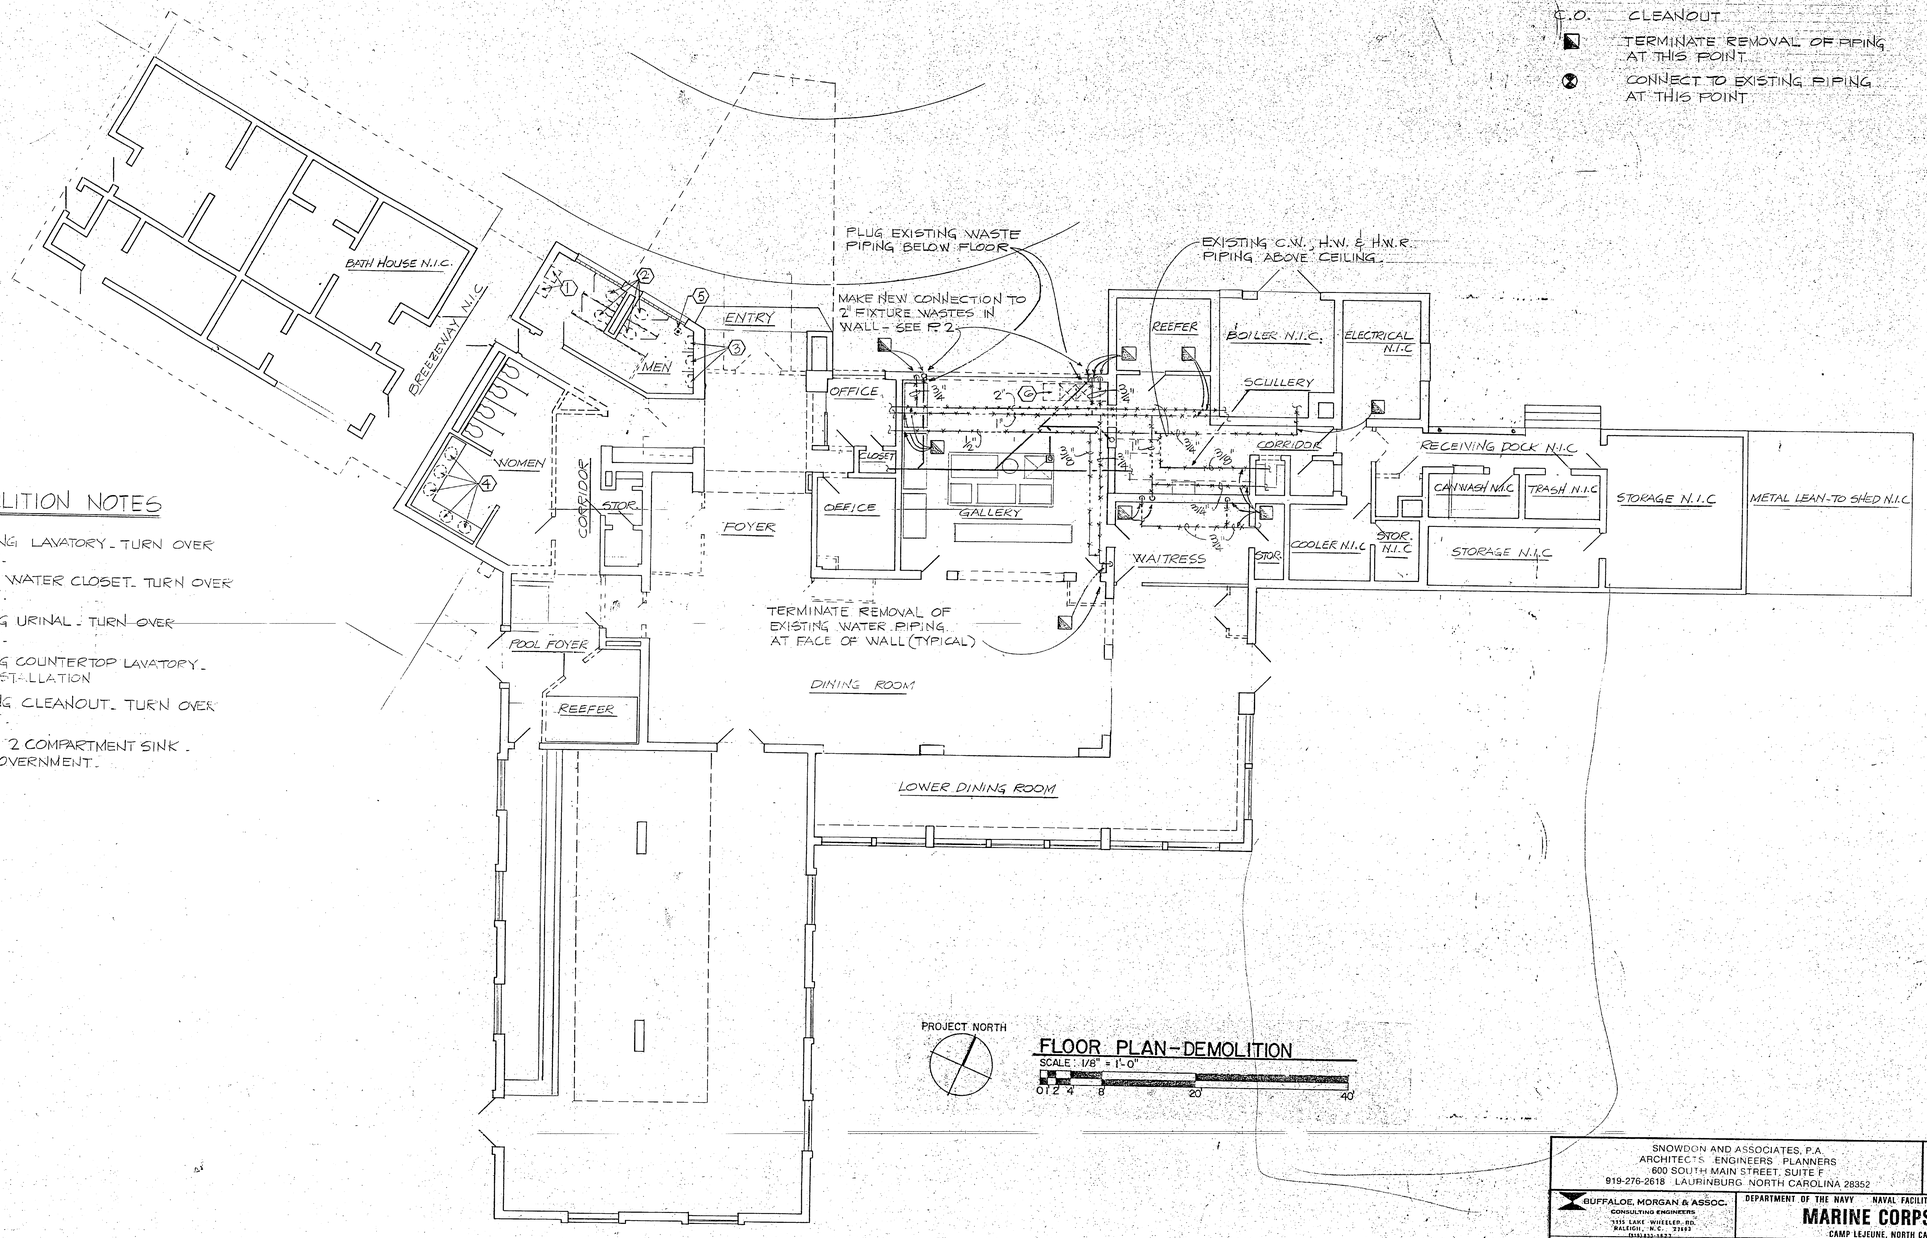

PROJECT NORTH

FLOOR PLAN - DEMOLITION

SCALE: 1/8" = 1'-0"

0 1 2 4 8 20 40

8-18-87

SNOWDON AND ASSOCIATES, P.A.
ARCHITECTS ENGINEERS PLANNERS
600 SOUTH MAIN STREET, SUITE F
919-276-2618 LAURINBURG NORTH CAROLINA 28352

P • 1

BUFFALOE, MORGAN & ASSOC.
CONSULTING ENGINEERS
3115 LAKE WHEELER RD.
RALEIGH, N.C. 27603

DES. CRR
DR. KSB
CHK. GWS
SUBMITTED BY:
DESIGN DIR.
APPROVED: PWO OR OICC — DATE
SATISFACTORY TO: — DATE

DEPARTMENT OF THE NAVY NAVAL FACILITIES ENGINEERING COMMAND
MARINE CORPS BASE
CAMP LEJEUNE, NORTH CAROLINA

RENOVATE OFFICERS CLUB
BUILDING AS-710
MCAS(H), NEW RIVER, JACKSONVILLE, NC

PLUMBING DEMOLITION PLAN

SIZE	CODE IDENT. NO.	NAVFAC DRAWING NO.
F	80091	4166553

CONSTR. CONTR. NO. N.624 70 86 9318
SCALE: GRAPHIC | SPEC. 05-86-9318 | SHEET 8 OF 14

37024

REVISIONS			
SYM.	DESCRIPTION	DATE	APPROVED

PLUMBING FIXTURE SCHEDULE

MARK	DESCRIPTION	W.	C.W.	H.W.	REMARKS
P.1	WATER CLOSET	4"	1¼"	—	FLUSH VALVE 39" A.F.F. ±
P.2	URINAL	2"	¾"		MOUNTING HEIGHT AS EXISTING
P.3	COUNTERTOP LAVATORY	1½"	½"	½"	
P.4	THREE COMPARTMENT SINK	1½"	(2) ½"	(2) ½"	WITH 24" DRAINBOARDS

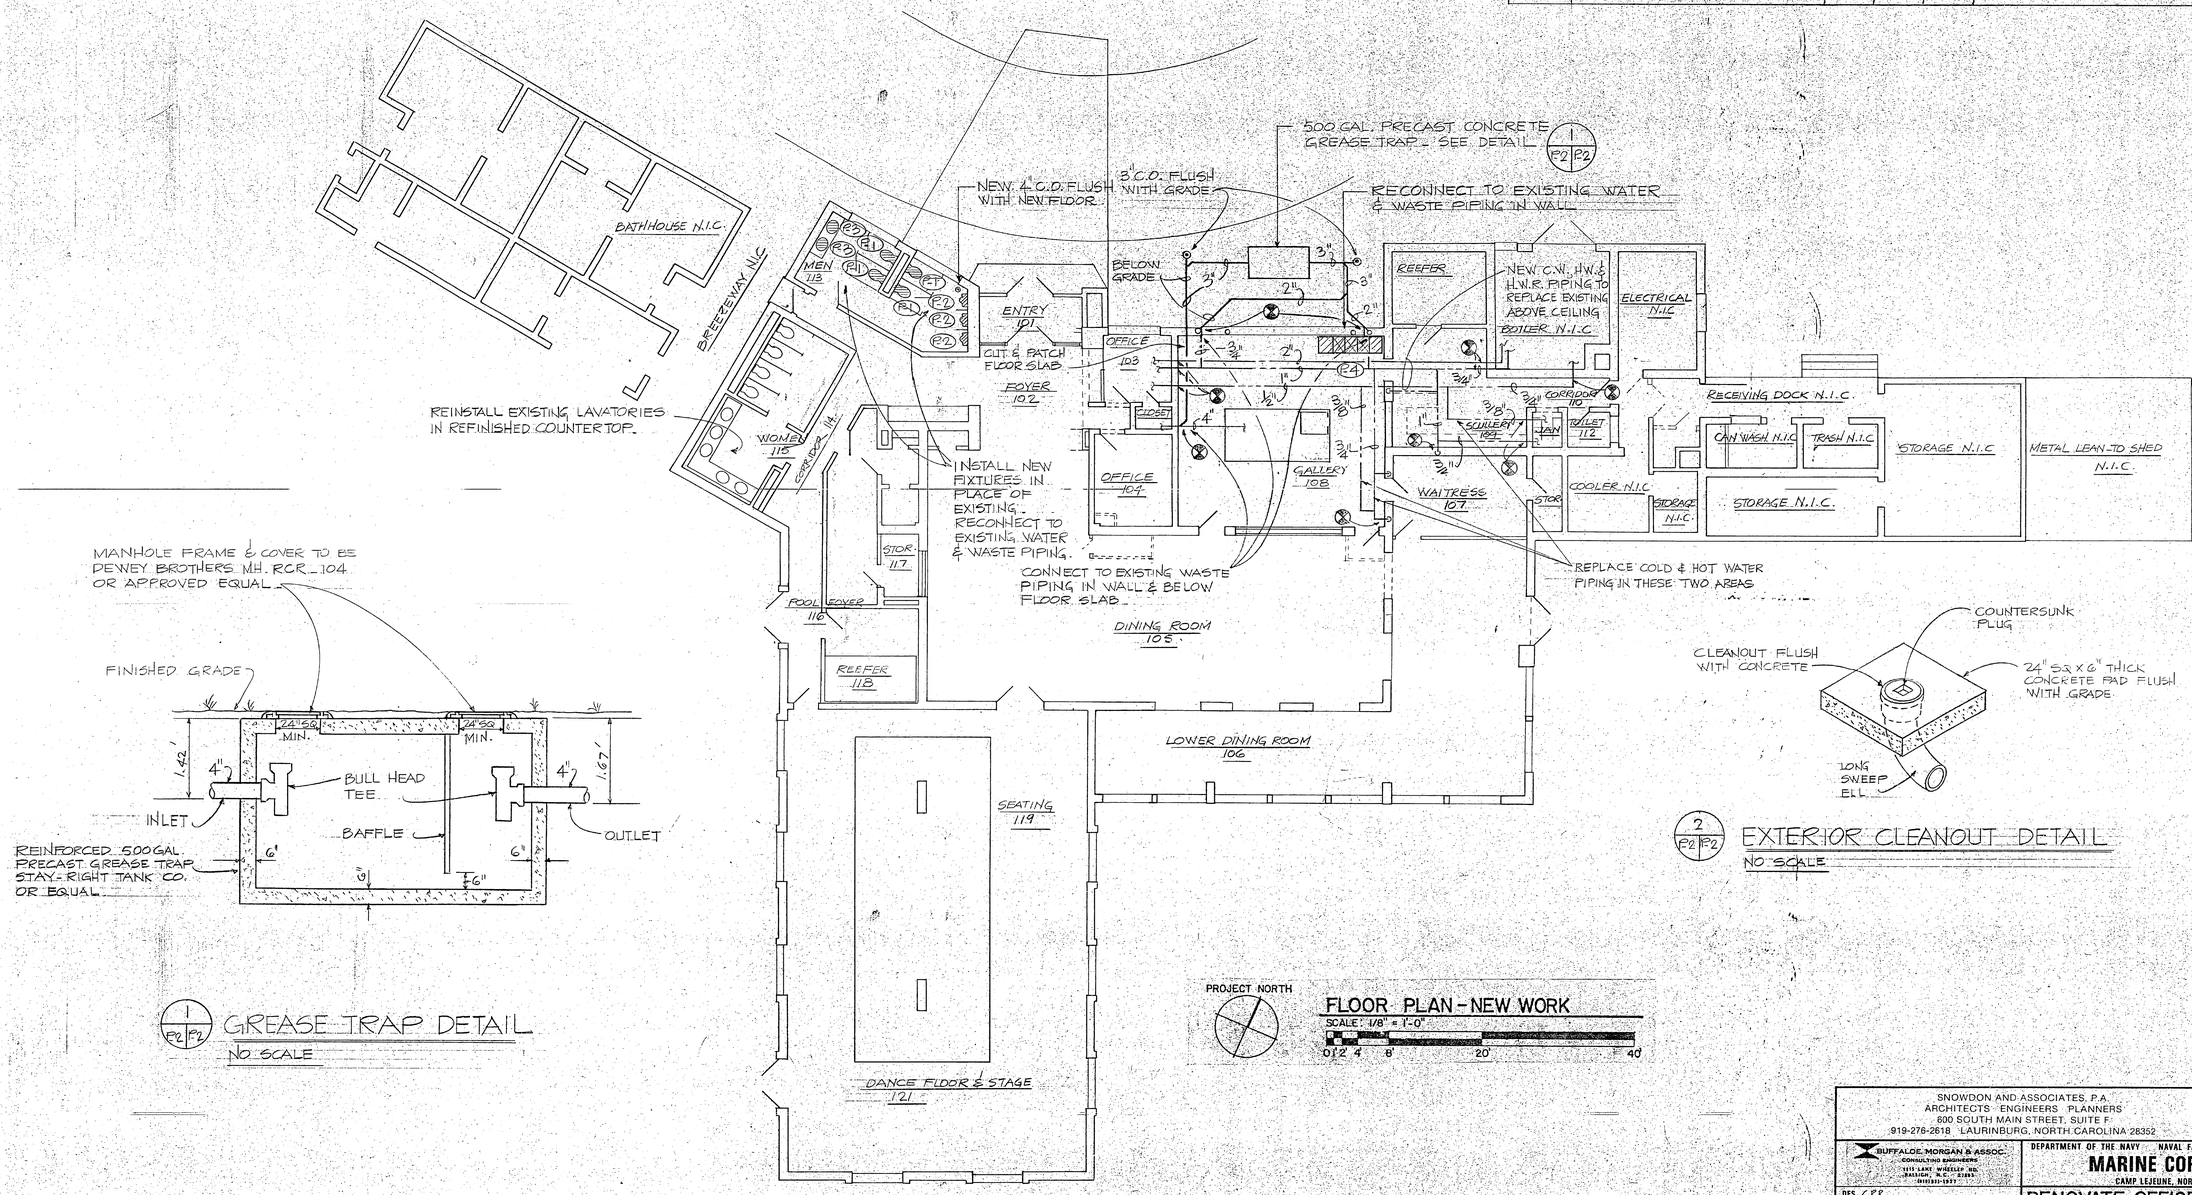

MANHOLE FRAME & COVER TO BE DEWEY BROTHERS M.H. RCR-104 OR APPROVED EQUAL

REINFORCED 500 GAL PRECAST GREASE TRAP STAY-RIGHT TANK CO. OR EQUAL

1/P2 P2 GREASE TRAP DETAIL
NO SCALE

2/P2 P2 EXTERIOR CLEANOUT DETAIL
NO SCALE

PROJECT NORTH

FLOOR PLAN - NEW WORK
SCALE: 1/8" = 1'-0"
0 1' 2' 4' 8' 20' 40'

SNOWDON AND ASSOCIATES, P.A.
ARCHITECTS ENGINEERS PLANNERS
600 SOUTH MAIN STREET, SUITE F
919-276-2618 LAURINBURG, NORTH CAROLINA 28352

P • 2

BUFFALOE, MORGAN & ASSOC. CONSULTING ENGINEERS 1415 LAKE WHEELER RD. RALEIGH, N.C. 27603 (919)831-0977

DEPARTMENT OF THE NAVY - NAVAL FACILITIES ENGINEERING COMMAND
MARINE CORPS BASE
CAMP LEJEUNE, NORTH CAROLINA

DES. CER
DR. KGB
CHK. REM
SUBMITTED BY:
DESIGN DIR.
APPROVED: PWO OR OICC — DATE
SATISFACTORY TO: — DATE

RENOVATE OFFICERS CLUB
BUILDING AS-710
MCAS(H), NEW RIVER, JACKSONVILLE, NC
PLUMBING FLOOR PLAN - NEW WORK

SIZE	CODE IDENT. NO.	NAVFAC DRAWING NO.
F	80091	4166554
		CONSTR. CONTR. NO. N 624 70-86 B-9318

SCALE: GRAPHIC | SPEC. 05-86-9318 | SHEET 9 OF 14

NORTH CAROLINA PROFESSIONAL ENGINEER SEAL 8-18-87

37024