GROUND · FLOOR · PLAN

SCALE : 3/32" = 1'-0"

HEAVY EQUIPMENT STORAGE

FLR ELEV. 27.5'

300'-4" = 100'-0" + 100'-0" + 100'-0"

2" | 20'-0" | 20'-0" | 20'-0" | 20'-0" | 20'-0" | 20'-0" | 20'-0" | 20'-0" | 20'-0" | 20'-0" | 20'-0" | 20'-0" | 20'-0" | 20'-0" | 20'-0" | 2"

40'-0"

11'-11½"

2"x4" STUDS COVERED WITH METAL SHEETING EXTERIOR SURFACE

SEE DETAIL "B" - FOR HANGING OF DOORS

CONCRETE APRONS

2"x4" STUDS COVERED WITH METAL SHEETING EXTERIOR SURFACE

2" up 20" above floor & capped.
3/4" x 2" tee to wall hydrant 14" above fl.
3/4" up to outside wall hydrant 14" above grade.

11'-11½" | 20'-0" | 40'-0"

2" | 16'-0" | To water line.

30'-0" | 40'-0" | 30'-0" | 30'-0" | 40'-0" | 30'-0" | 30'-0" | 40'-0" | 30'-0"

100'-0" | 100'-0"

300'-4"

N.

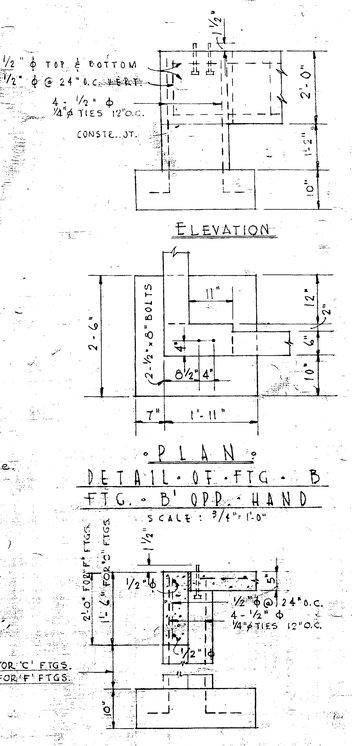

ELEVATION

PLAN

DETAIL OF FTG. B

FTG. B' OPP. HAND

SCALE : 3/4" = 1'-0"

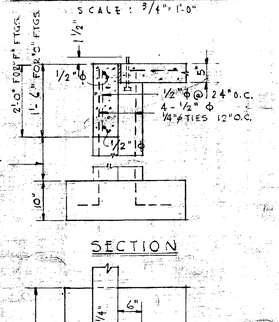

1'-8" FOR 'C' FTGS.
1'-2" FOR 'F' FTGS.

SECTION

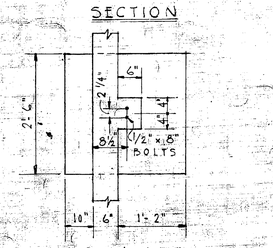

PLAN

DETAIL OF FTGS. C & F

SCALE : 3/4" = 1'-0"

FOUNDATION · PLAN

SCALE : 3/32" = 1'-0"

NOTE: SEE FOOTING DETAILS A-B-C

5" CONC. FLOOR
6" x 6" - 6/6 WIRE MESH
FL ELEV. 27.5'

EXP. JOINT | SLOPE RAMPS 1" | ½" EXP. JT. MATERIAL

2'-0" x 2'-0" FTG. 10" DEEP PIER 1'-2" HIGH

2'-0" x 2'-0" FTG. 10" DEEP PIER 1'-2" HIGH

20'-0" | 4'-1" | 11'-10" | 4'-1" | 15'-4"

300'-4"

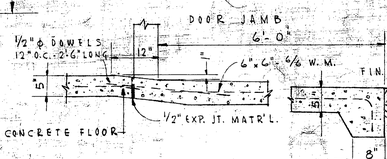

DETAIL OF CONCRETE APRON

SCALE : 3/4" = 1'-0"

(1810)

NOTE: FOR STANDARD BUILDING AS FURNISHED BY THE GOVERNMENT AND ALTERED AS SHOWN, SEE Y & D DRAWING NOS 486904, 486905 & 486906

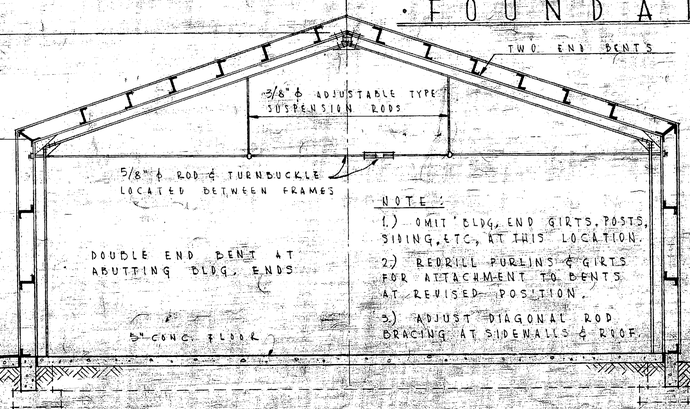

SECTION - "A-A"

NO SCALE

NOTE: FOR TYPICAL BASE ANGLE BOLT SETTING DIMENSIONS SEE Y & D DWG. NO. 486904

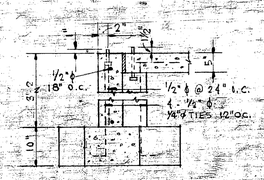

SECTION "D-D"

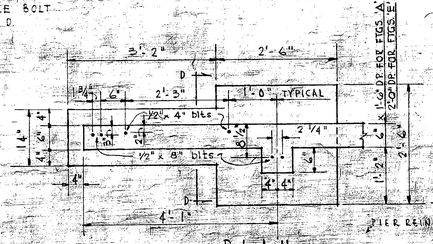

PLAN

DETAIL OF FTGS. A, E AS SHOWN

FTGS. A, E-OPP-HAND

SCALE : 3/4" = 1'-0"

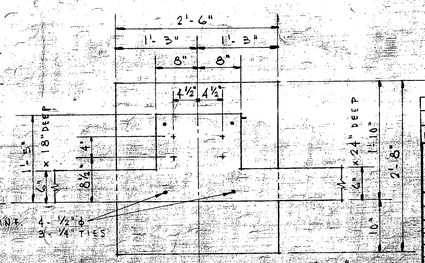

PLAN OF FTGS. D

FTGS. 'D' OPPOSITE-HAND

SCALE : 1" = 1'-0"

REVISION	DATE	APPD.	DESCRIPTION	BY

1810

P.W. DRAWING NO. 7883

MARINE BARRACKS
CAMP LEJEUNE, N. C.

DES
DRWN Ray Peterson
TR
CHK Earl Bullis
SUPV Carl Schuler

SECOND DIVISION SHOP AREA
ENGINEER HEAVY EQUIPMENT STORAGE BUILDING (E-2)
PLANS AND DETAILS
#1810

IN CHARGE J. J. Sears
APPROVED
APPROVED E. P. Burnett PUBLIC WORKS OFFICER
DATE 3/12/51

THE QUARTERMASTER GENERAL OF THE MARINE CORPS

DATE

SCALE
SPEC 2665
SHEET 3 OF 27 SHTS
NOy 2437
Y & D DRAWING NO. 486883