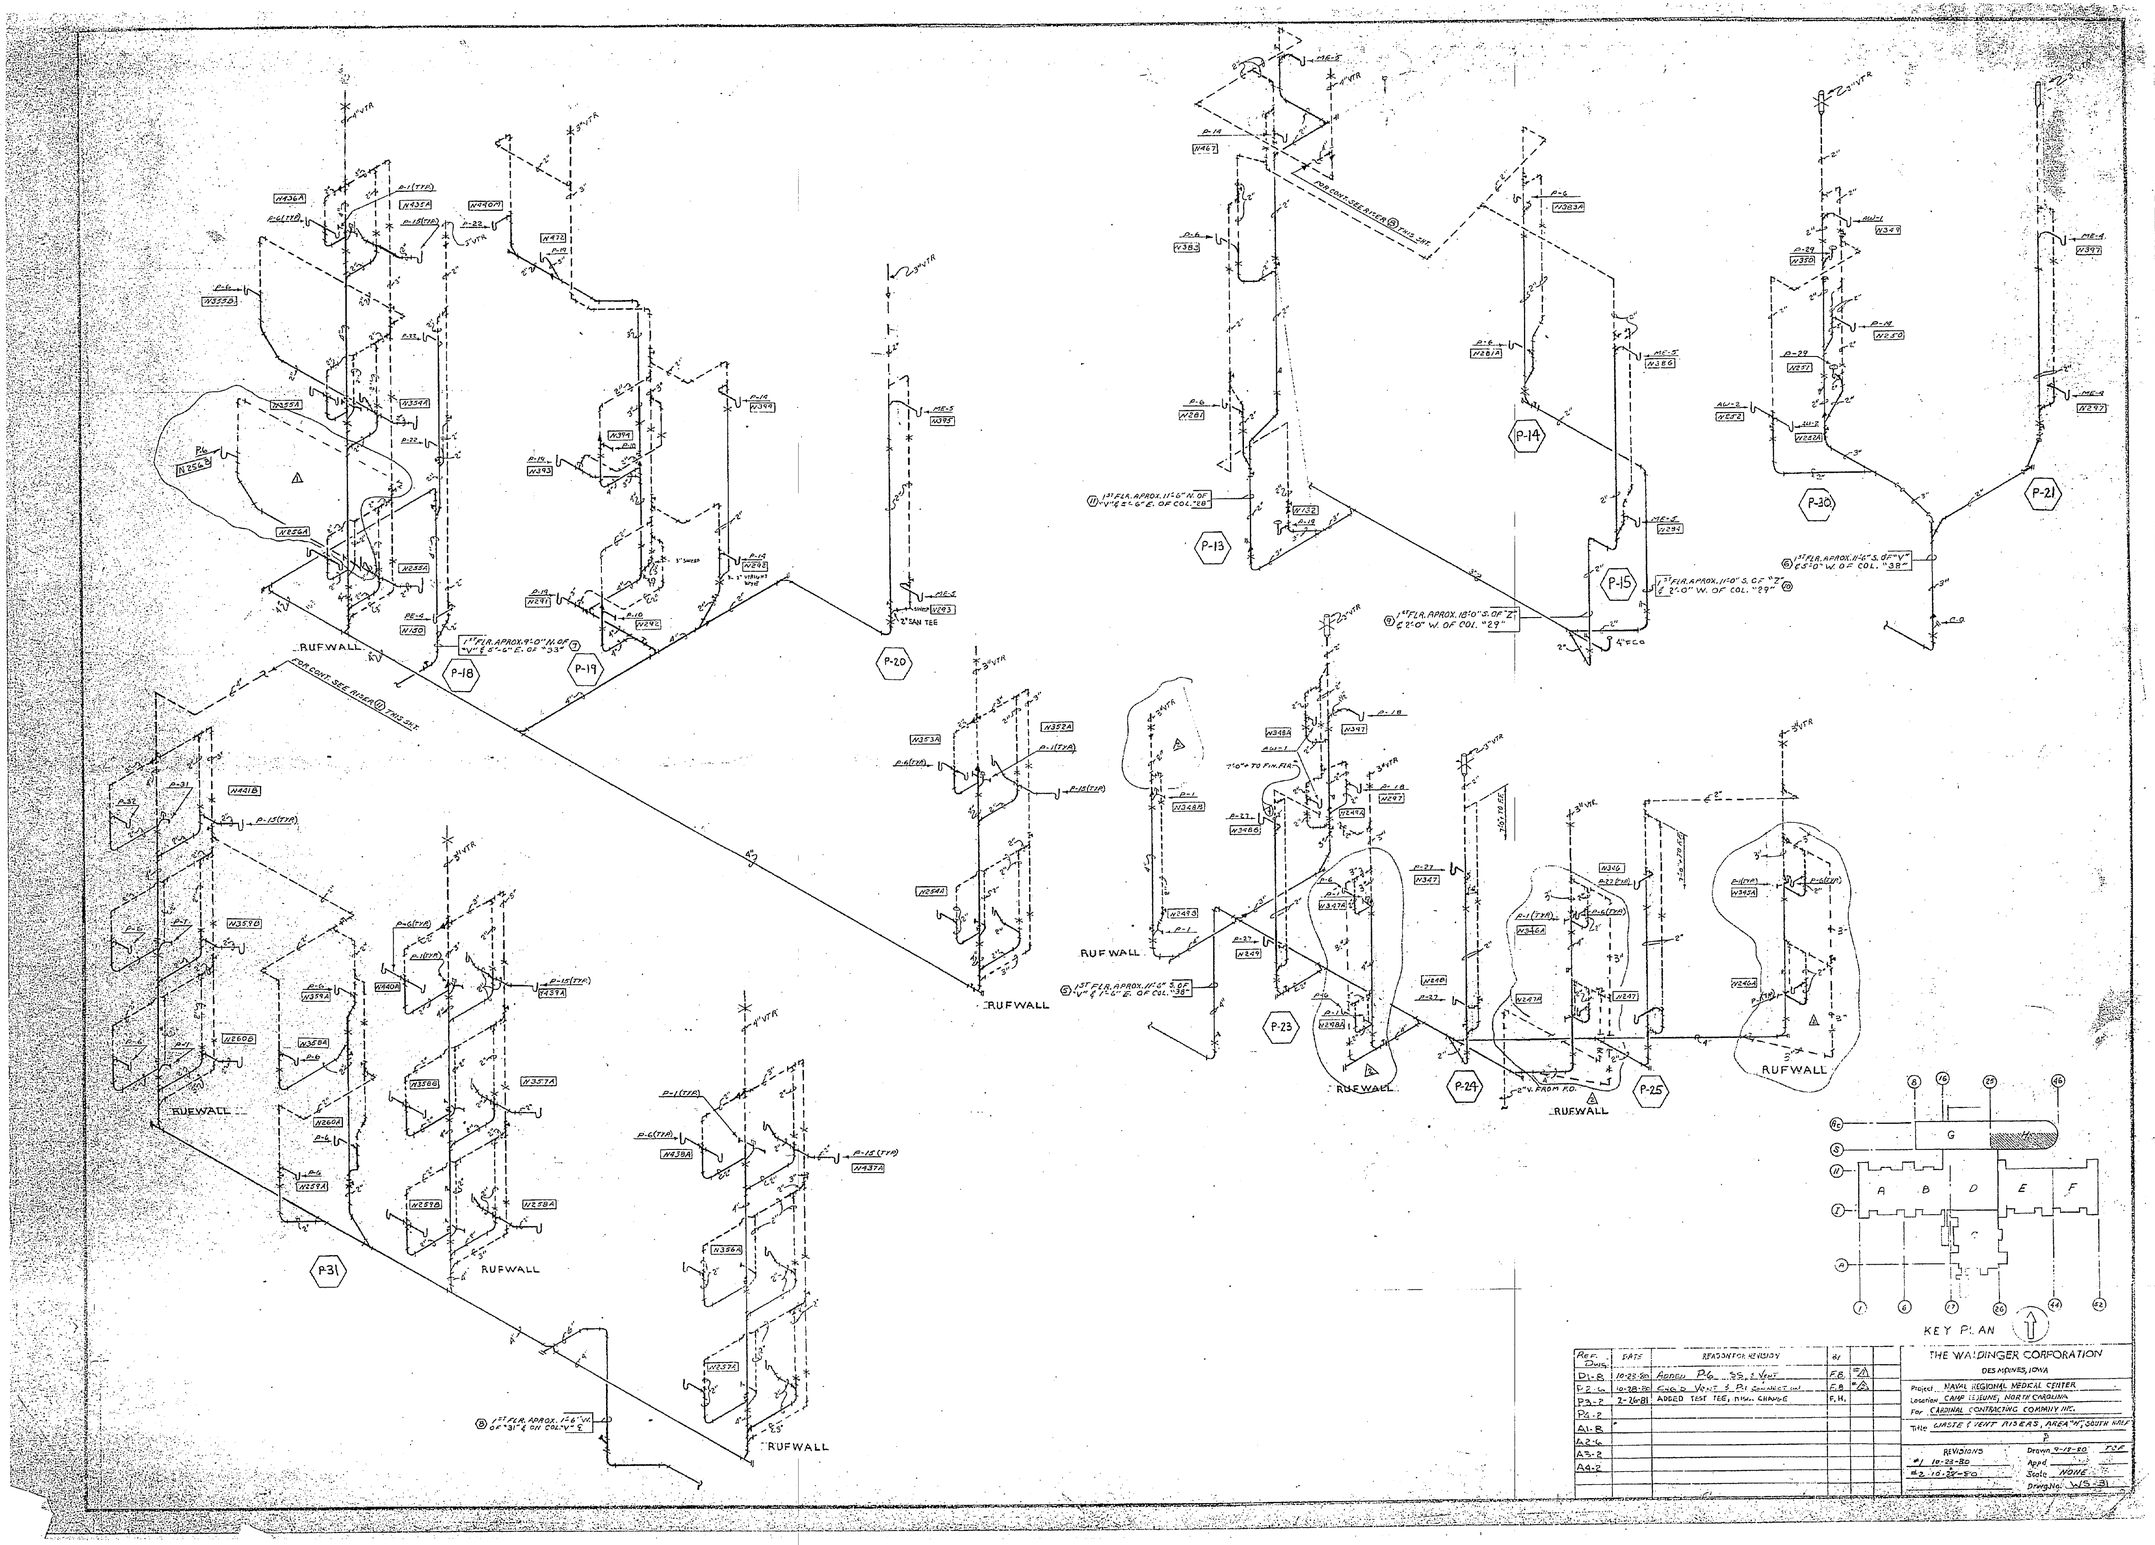

Ref. Dwg.	DATE	REASON FOR REVISION	BY		
D1-8	10-23-80	ADDED P-6 SS & VENT	F.B.	#1	
P-2-6	10-28-80	ADDED VENT & P-11 CONNECTION	F.B.	#2	
P3-2	2-26-81	ADDED TEST TEE, MISC. CHANGE	F.H.		
P4-2					
A1-8					
A2-6					
A3-2					
A4-2					

THE WALDINGER CORPORATION
DES MOINES, IOWA

Project NAVAL REGIONAL MEDICAL CENTER
Location CAMP LEJEUNE, NORTH CAROLINA
For CARDINAL CONTRACTING COMPANY INC.
Title WASTE & VENT RISERS, AREA "H", SOUTH HALF

REVISIONS
#1 10-23-80
#2 10-28-80

Drawn 9-18-80 TCF
Appd.
Scale NONE
Drwg. No. WS-31